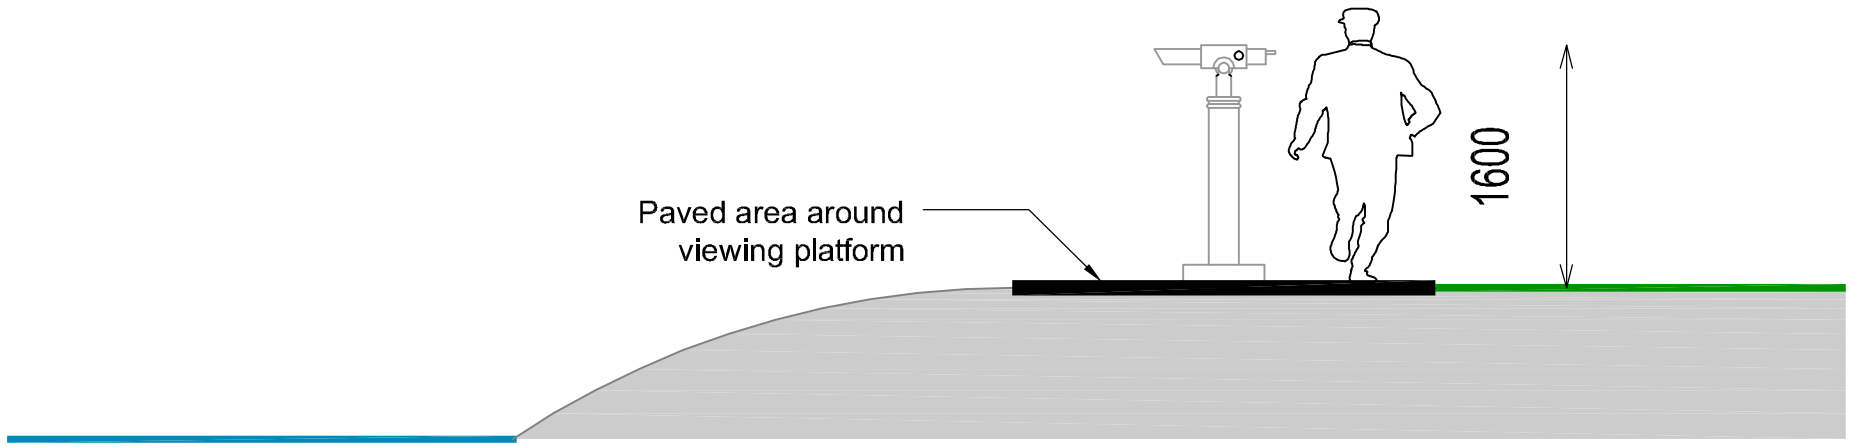

Viewing Platform - Side Elevations

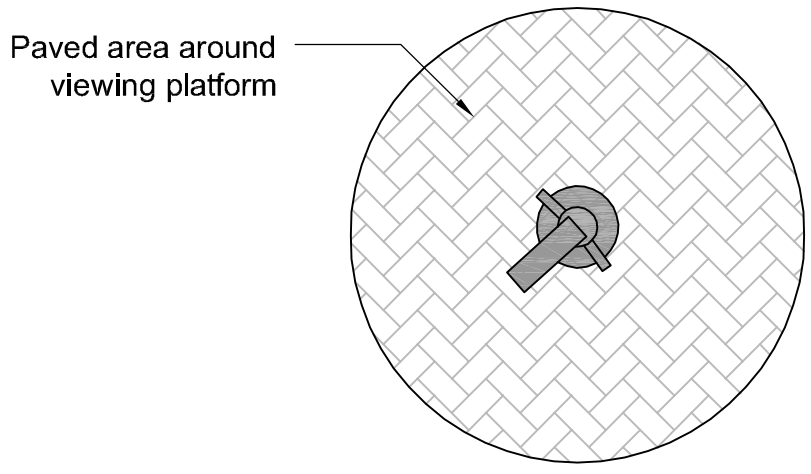

Viewing Platform - Plan

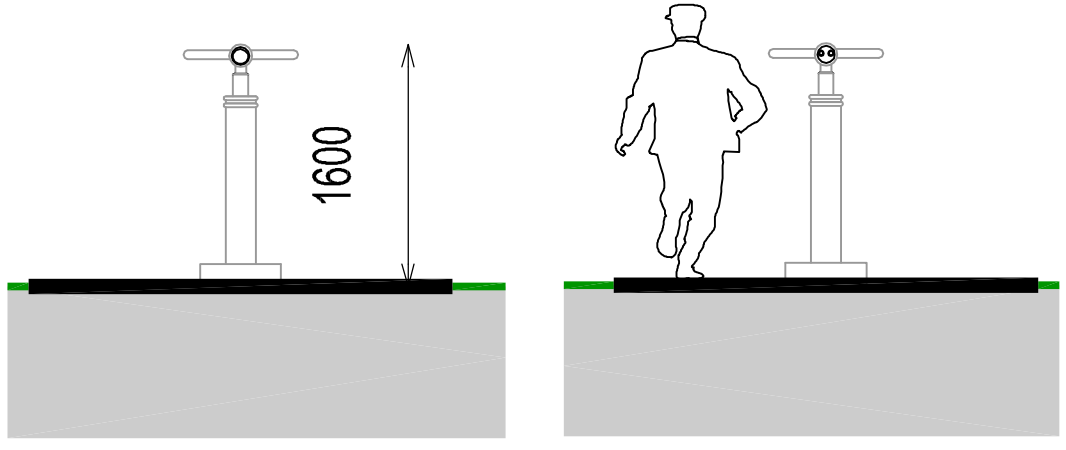

Viewing Platform - Front/Rear Elevations

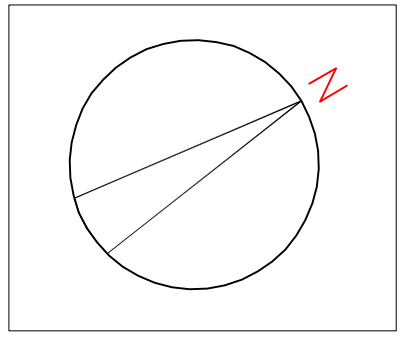

TIME: HR:MIN DY:MH:YR DATE	REV	DATE	BY	DESCRIPTION	REV	DATE	BY	DESCRIPTION	REV	DATE	BY	DESCRIPTION
Notes: The builder is responsible for checking all dimensions on site and shall refer any discrepancy to the architect for his direction Dimensions take precedence over scale and large scale details/drawings take precedence over smaller scale details/drawings. Proprietory items shall be fixed in strict accordance with the manufacturers instructions This drawing is copyright.	A	13.10.08	JC	ISSUED FOR PLANNING								

Client :

Monkstown Bay

Marina Company Ltd

Job Title:

PROPOSED MARINA AND MARINA FACILITIES AND ASSOCIATED CAR PARKING, MONKSTOWN, CO.CORK

PLANNING DWG

Drawing:

Viewing Platforms Plans & Elevations

Drg. No: 08 16 17

Scale:	Drawn By:	Chkd By:	Date:
A3 1/50	JC	Paul Hyde.	13/10/08

The Hyde Partnership
ARCHITECTS - PLANNING CONSULTANTS
WATERGOLD,
DOUGLAS
CORK
Phone:(021) 4918 260 Fax: (021) 4918 268
email: enquiries@hyde-architects.com
web: www.hyde-architects.com