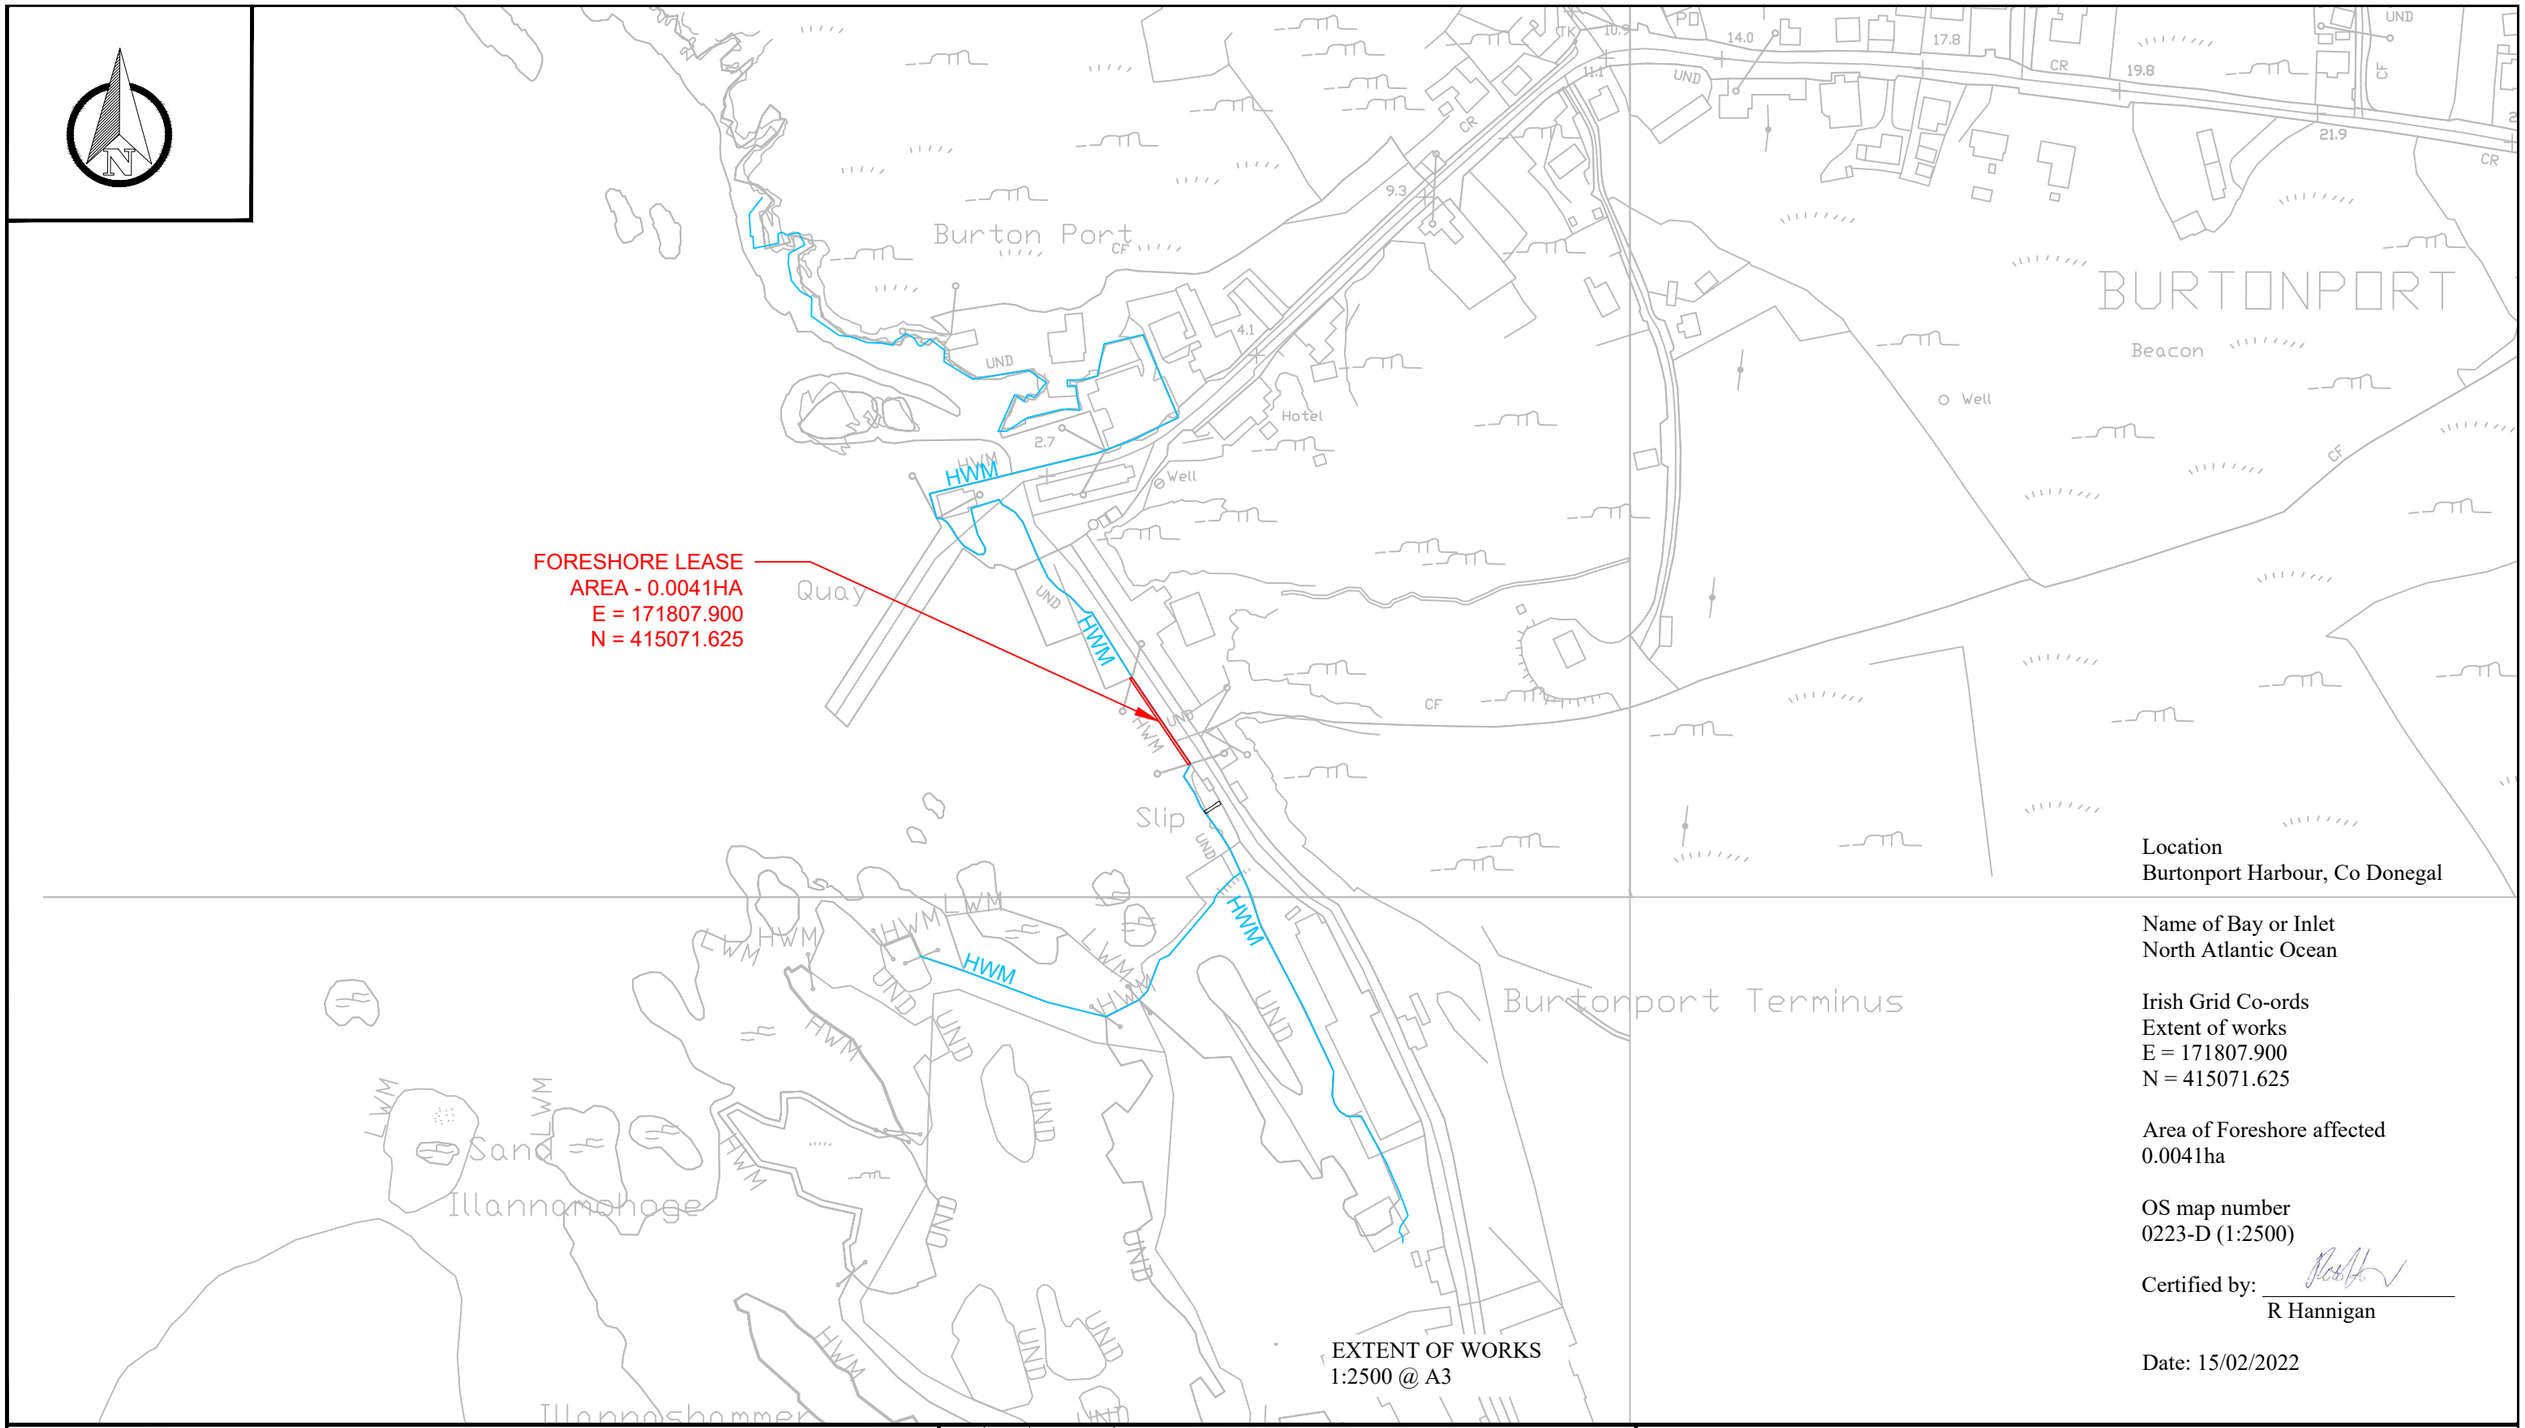

Location
Burtonport Harbour, Co Donegal

Name of Bay or Inlet
North Atlantic Ocean

Irish Grid Co-ords
Extent of works
E = 171807.900
N = 415071.625

Area of Foreshore affected
0.0041ha

OS map number
0223-D (1:2500)

Certified by: _____
R Hannigan

Date: 15/02/2022

Comhairle Chontae Dhún na nGall
Donegal County Council
Roads & Transportation Services
Tel:(074)9172222 Fax:(074)9141793 www.donegal.ie
J. McLaughlin Director of Roads & Transportation

Rev	By	Date	Description
DMS I.D.			UPN-8888-Rev A.

Filepath:	\\dcc-filer\marine\DAFM\DAFM 2022\Burtonport Piling Repair\CAD			
Project:	Burtonport Quay Wall			
Component:	Location Plan			
Title:	Location Plan			
Drawn: RH	Scales: 1:2500 @ A3	Drawing No:	Revison:	
Checked: CS	Filename: Burtonport Quay Wall Plan	FSLP1	-	
Approved: CM	Date: 15/02/2022			