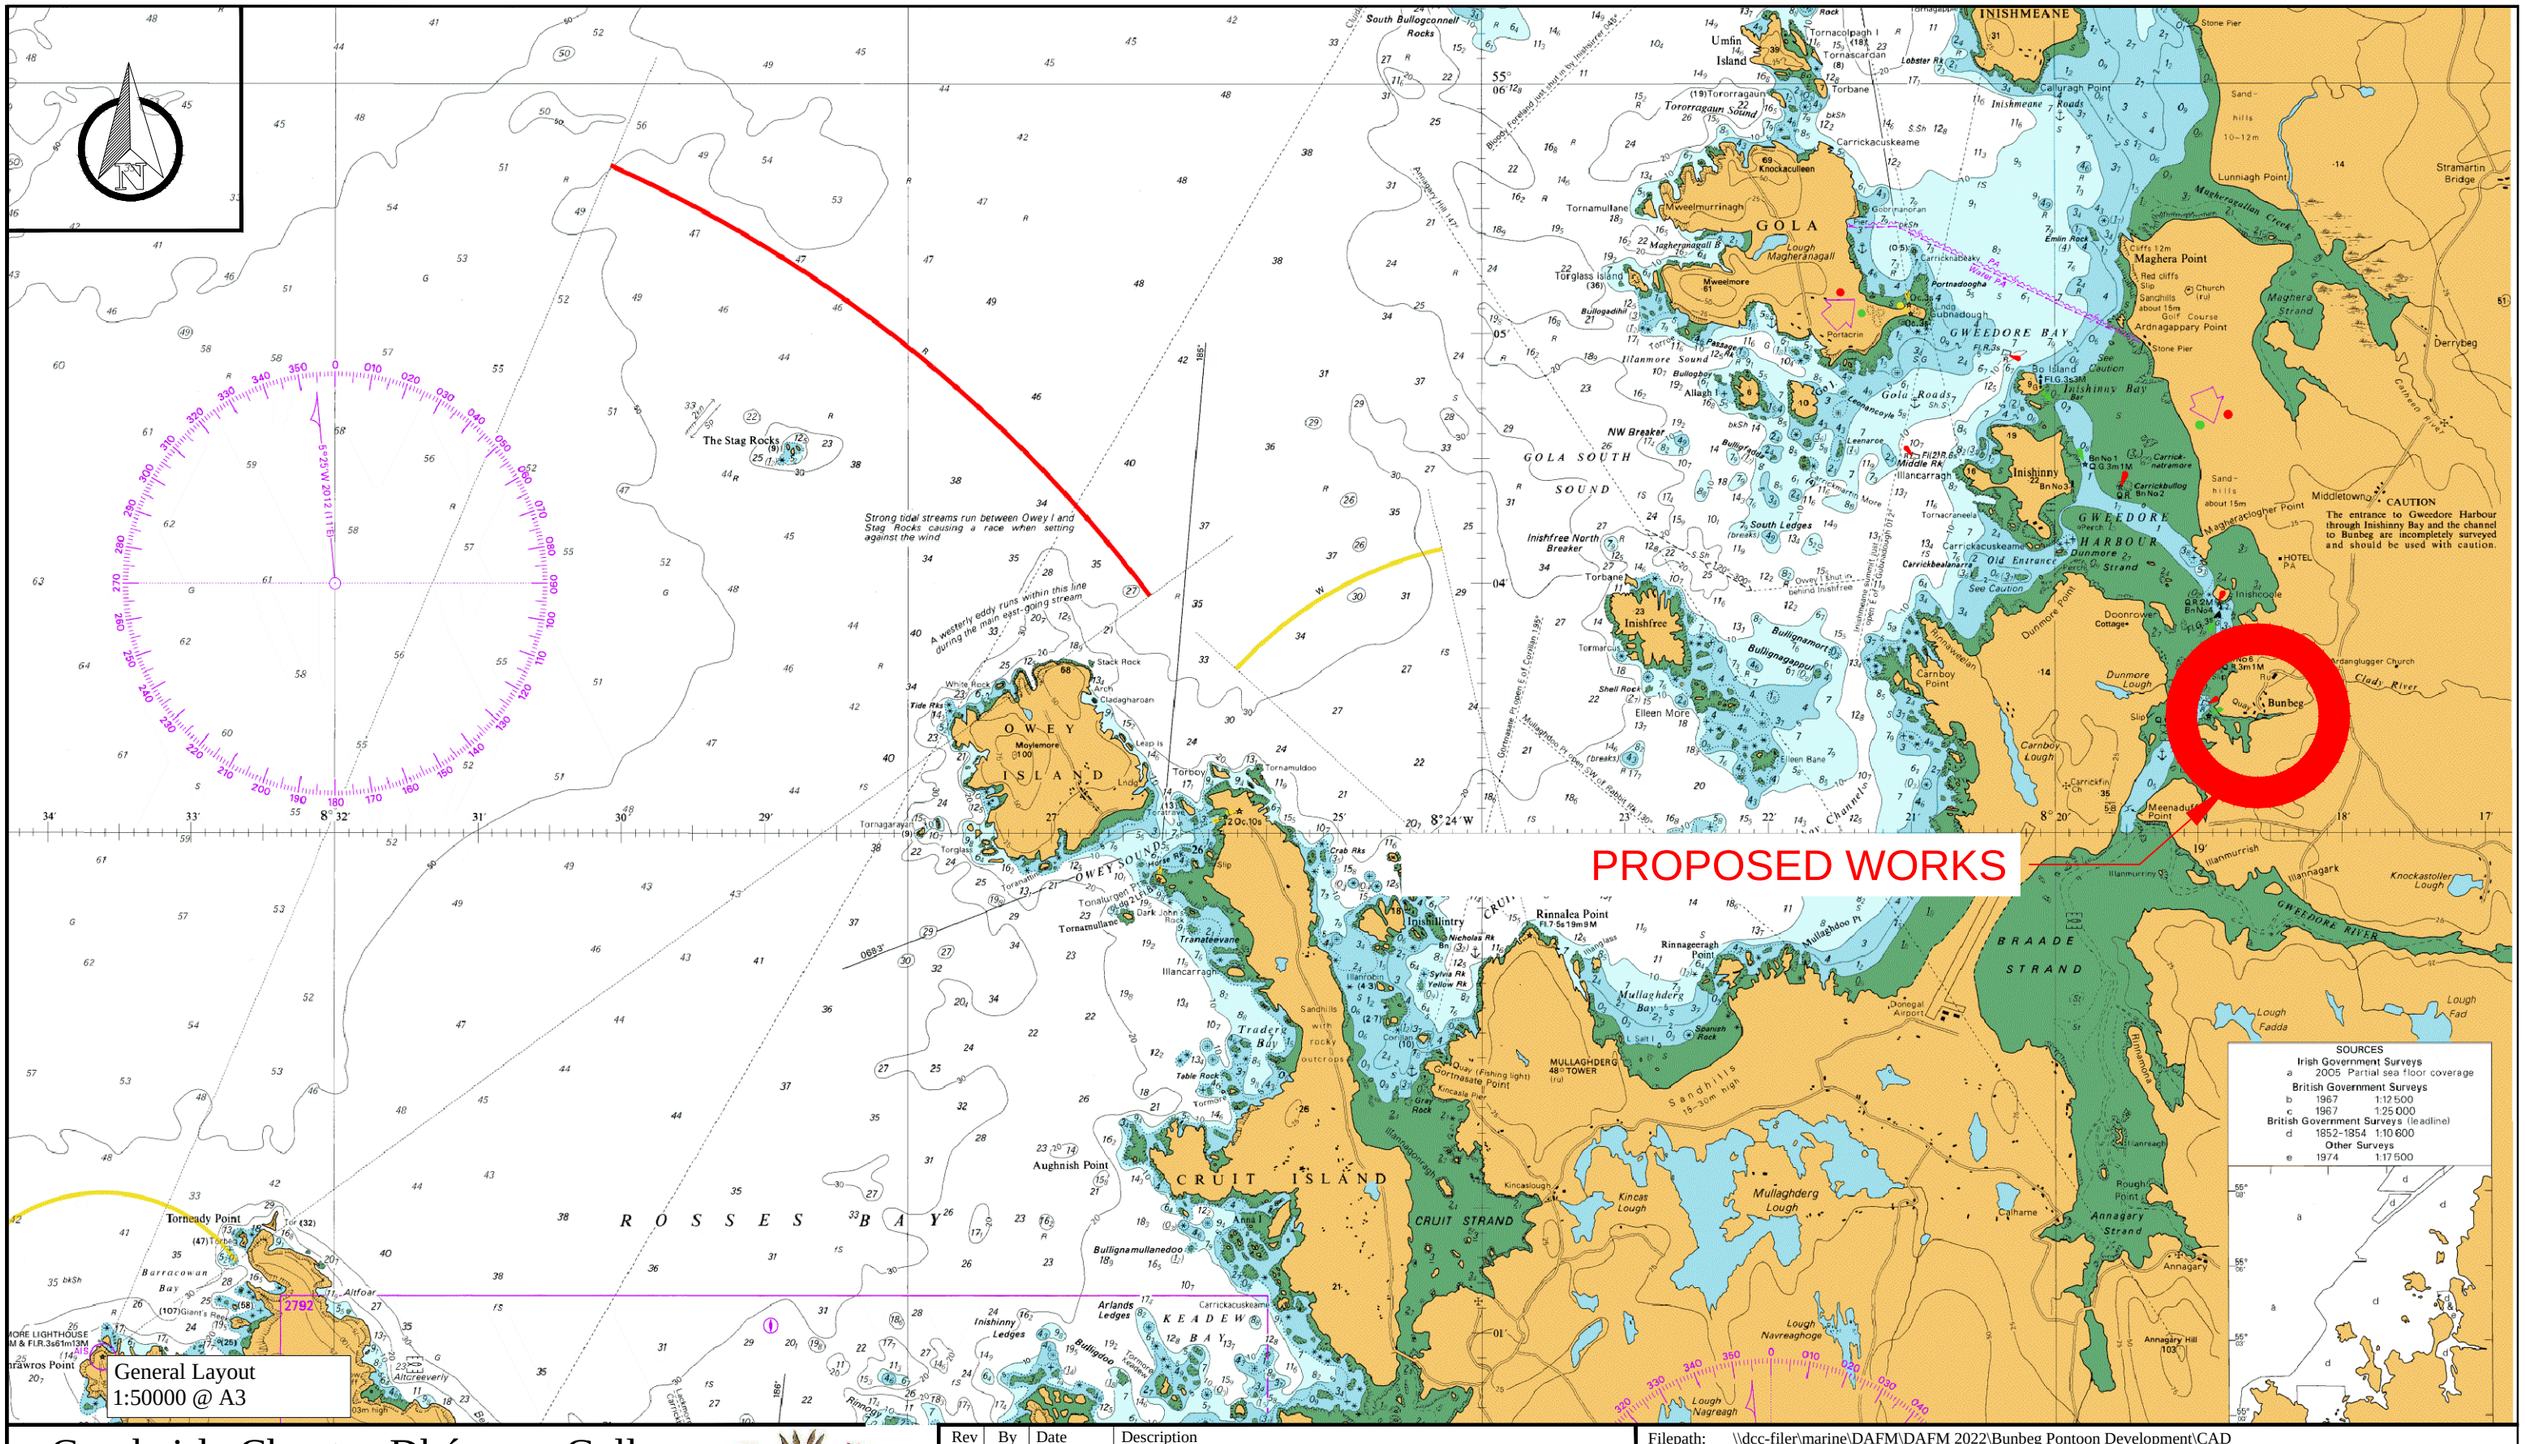

General Layout
1:50000 @ A3

Comhairle Chontae Dhún na nGall

Donegal County Council

Roads & Transportation Services

Tel:(074)9172222 Fax:(074)9141793 www.donegal.ie

J. McLaughlin Director of Roads & Transportation

Rev	By	Date	Description

DMS I.D. UPN-8888-Rev A.

Filepath:	\\dcc-filer\marine\DAFM\DAFM 2022\Bunbeg Pontoon Development\CAD				
Project:	Bunbeg Pontoon Development				
Component:	Foreshore Lease Plan				
Title:	Admiralty Chart				
Drawn:	RH	Scales:	1:50000 @ A3	Drawing No:	Revison:
Checked:	CS	Filename:	Foreshore Plan	AD 01	-
Approved:	CM	Date:	21/02/2022		