ORDNANCE SURVEY IRELAND
LICENCE No. EN 0029312
© ORDNANCE SURVEY IRELAND
AND GOVERNMENT OF IRELAND

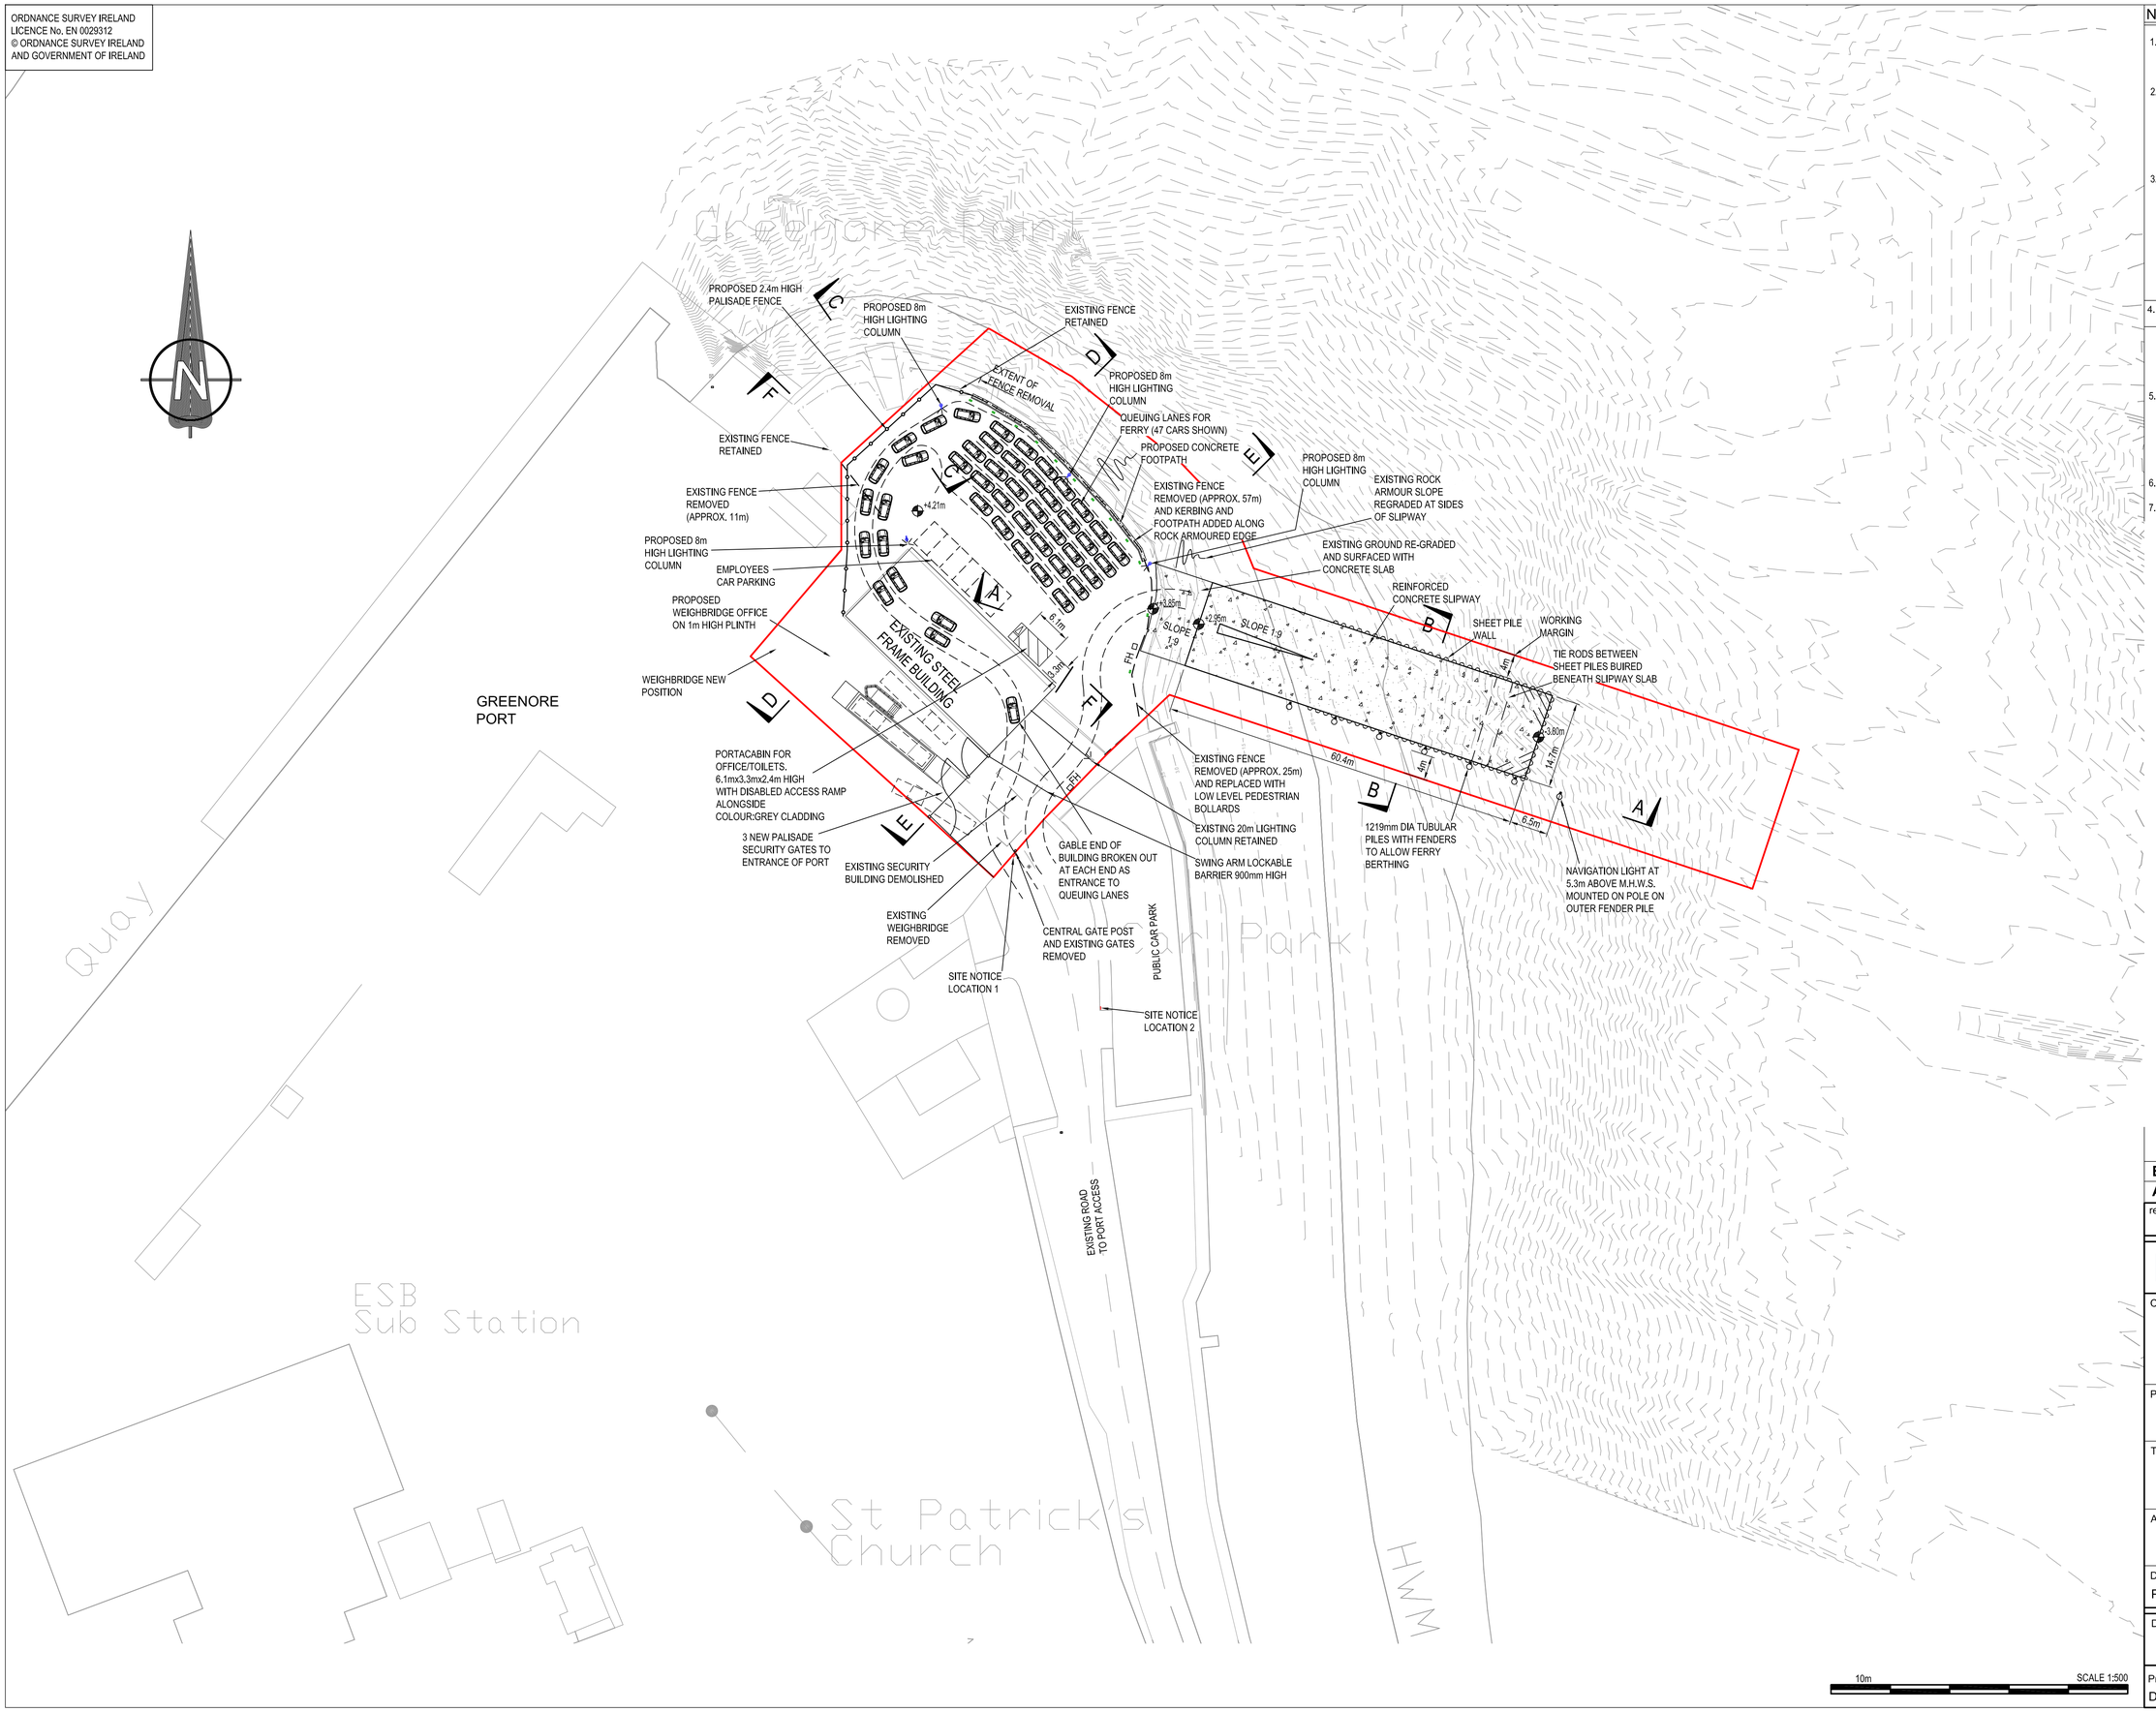

NOTES

1. Verifying Dimensions.
   The contractor shall verify dimensions against such other drawings or site conditions as pertain to this part of the work.

2. Existing Services.
   Any information concerning the location of existing services indicated on this drawing is intended for general guidance only. It shall be the responsibility of the contractor to determine and verify the exact horizontal and vertical alignment of all cables, pipes, etc. (both underground and overhead) before work commences.

3. Issue of Drawings.
   Hard copies, dwf and pdf will form a controlled issue of the drawing. All other formats (dwg, dxf etc,) are deemed to be an uncontrolled issue and any work carried out based on these files is at the recipients own risk. RPS will not accept any responsibility for any errors arising from the use of these files, either by human error by the recipient, listing of un-dimensioned measurements, compatibility issues with the recipient's software, and any errors arising when these files are used to aid the recipients drawing production, or setting out on site.

4. DATUM: ORDNANCE DATUM

PLANNING BOUNDARY.
FH FIRE HYDRANT

5. MAP SERIES:
   ==========
   1568-C
   1568-D
   1636-A
   1636

6. CONTOURS SHOWN EVERY 0.5m

7. +4.21m PROPOSED LEVELS

rev	amendments	drawn	date
B	Drainage layout updated.	SSD	24/05/2013
A	Drawing updated.	M.H.	23/01/2012

RPS
Elmwood House
74 Boucher Road
Belfast
BT12 6RZ
T +44 (0) 28 90 667914
F +44 (0) 28 90 668286
W www.rpsgroup.com/ireland
E ireland@rpsgroup.com

Client
Carlingford Ferries

Project
Carlingford Ferry

Title
Greenore Proposed
General Arrangement

Architect
-

Drawing Status	Sheet Size	Drawing Scale
Planning	A1	1:500

Drawing Number	Rev
IBM0358-110	B

Project Leader	Drawn By	Date	Initial Review
D.O'L.	M.H.	04/12/2012	D.O'L.

10m SCALE 1:500