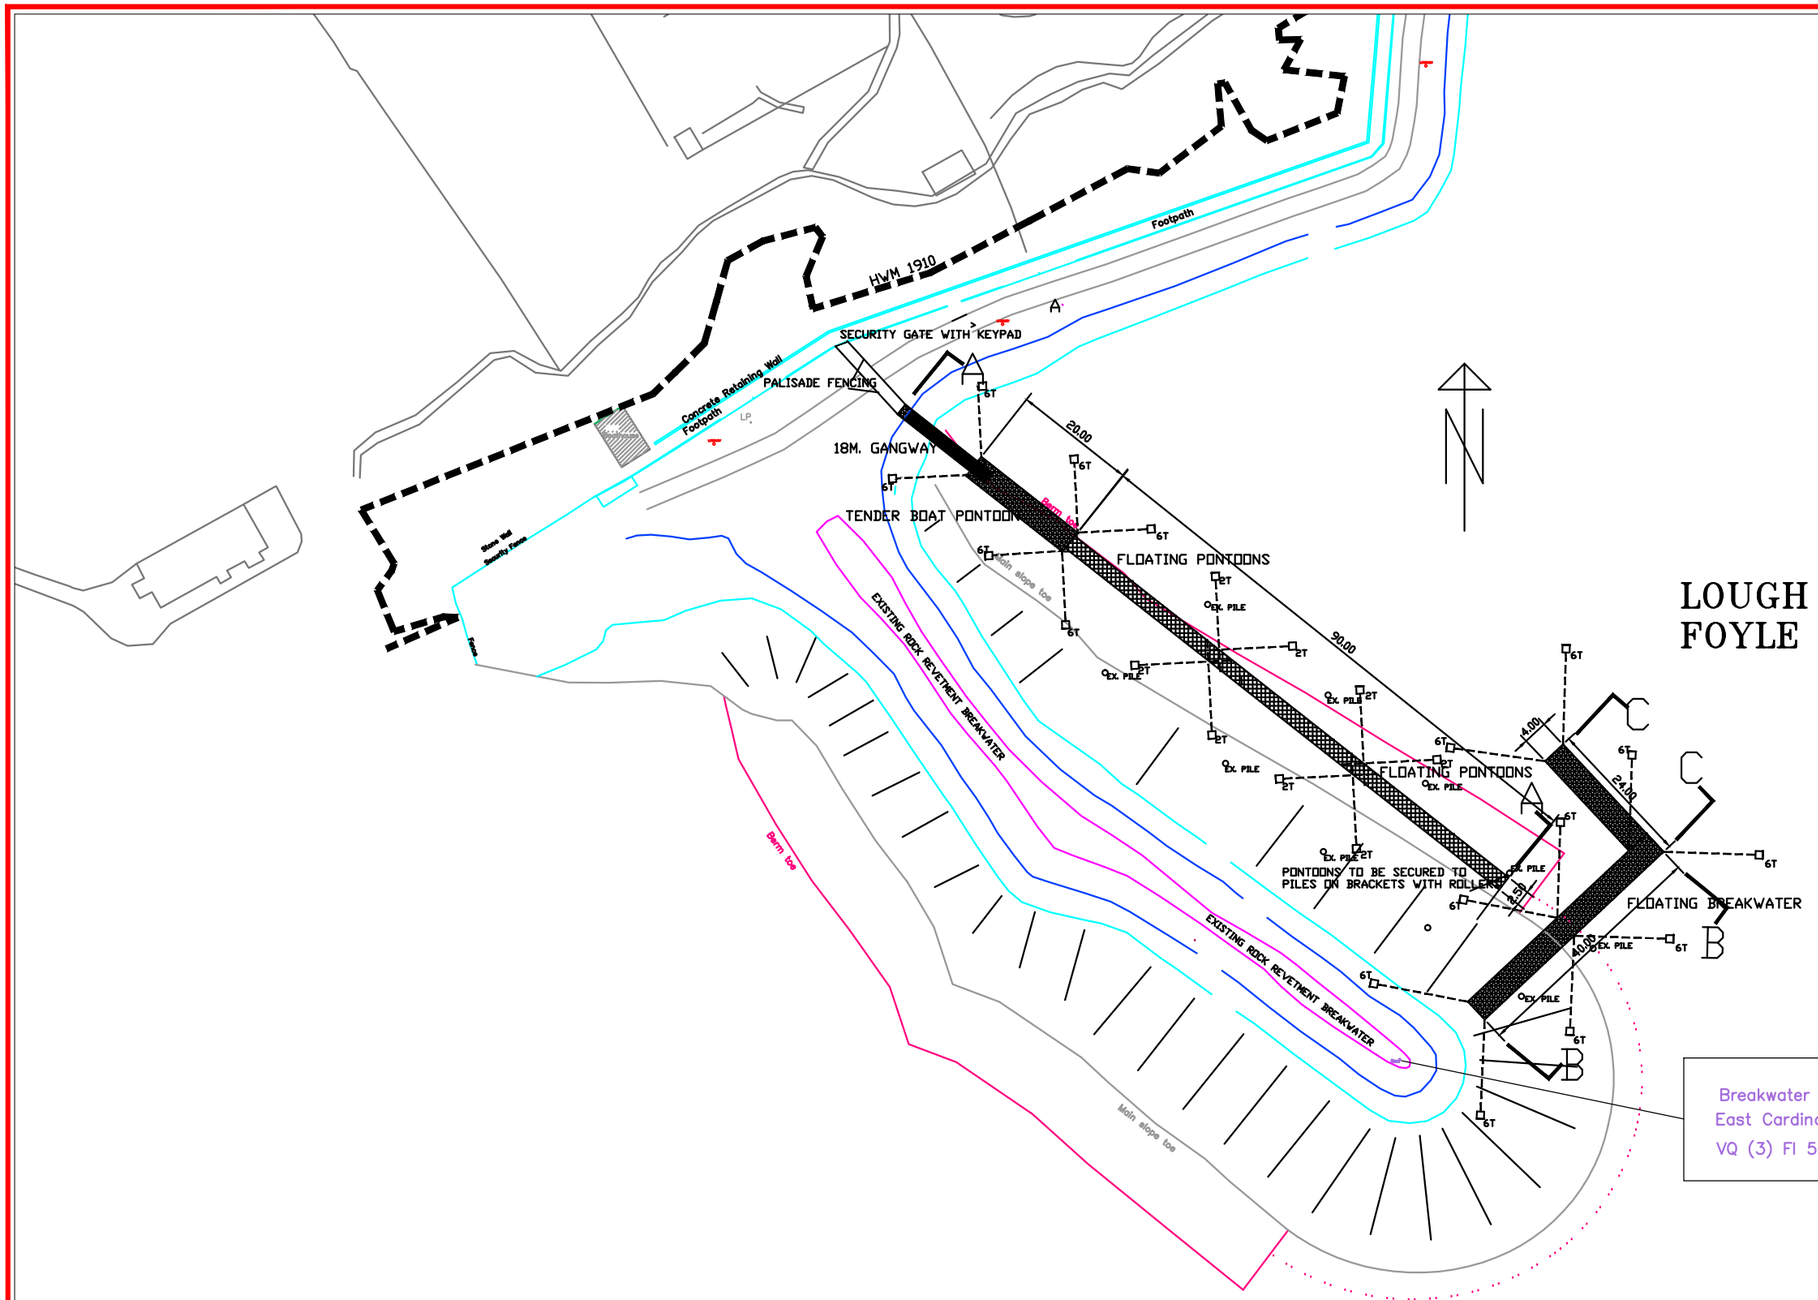

PROPOSED FLOATING PONTOONS AND BREAKWATER AT GREENCASTLE HARBOUR

PLAN

Signed: ----------
Cathal Sweeney

Donegal County Council
Marine Section
County House, Lifford.
Tel: (074) 9153900. Fax: (074) 9141205.
John G. Mc.Laughlin, BE, Director of Roads and Housing Design

Revisions	Description		Date

Prepared	Date: April 2014	Scale 1/1000	Project: PROPOSED FLOATING PONTOONS AND BREAKWATER
Checked	Date:		Location: NEW HARBOUR, GREENCASTLE, CO. DONEGAL
Approved	Date:		Dwg Title: PLAN

Rev.:

Drawing No. GH/FP/141