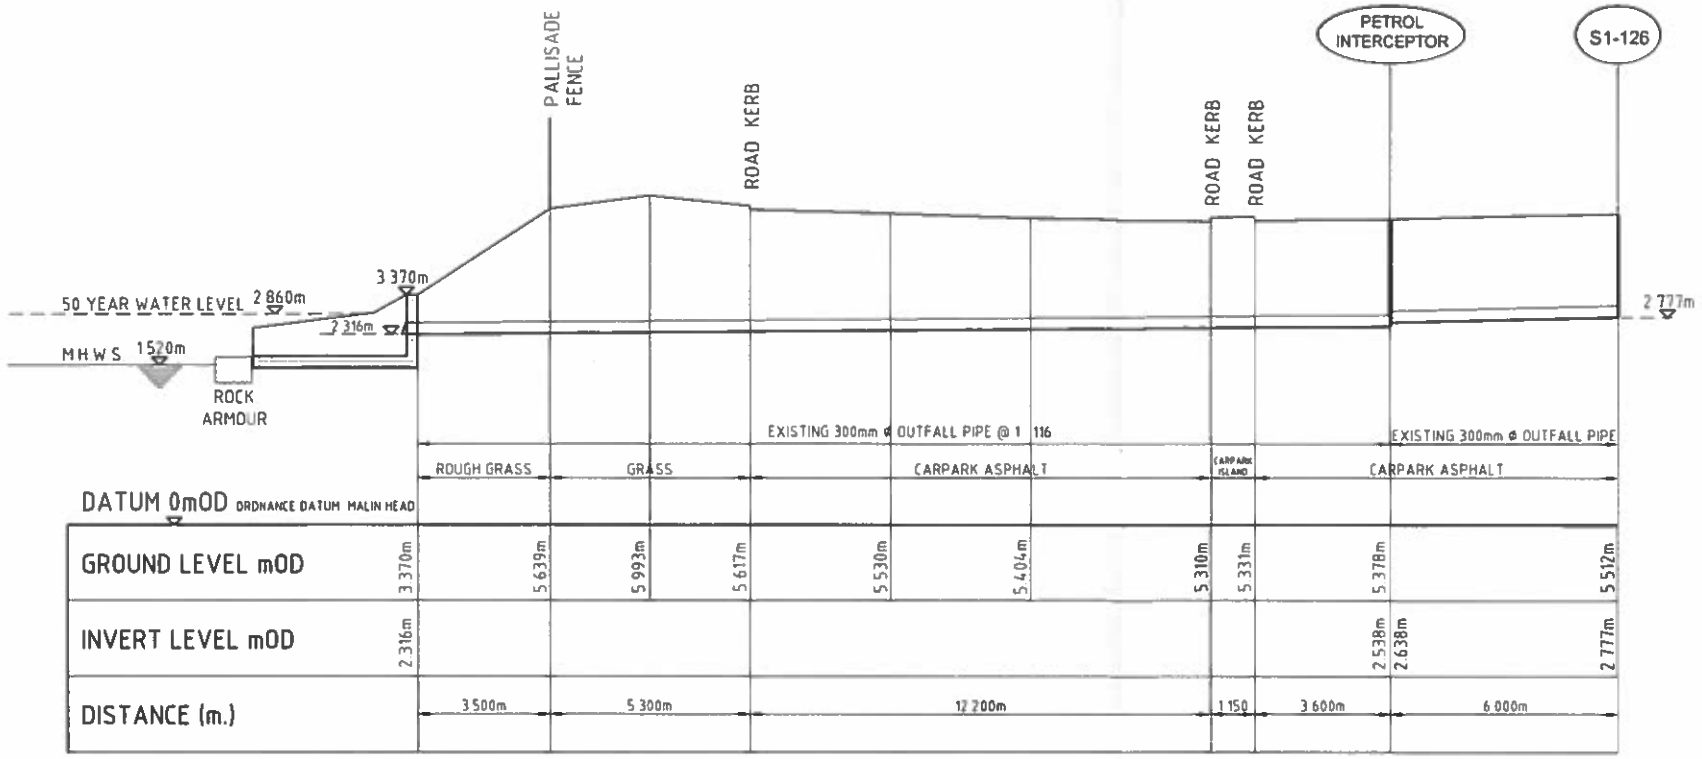

LONGITUDINAL SECTION ALONG OUTFALL PIPE SCALE 1:200 Horizontal & Vertical

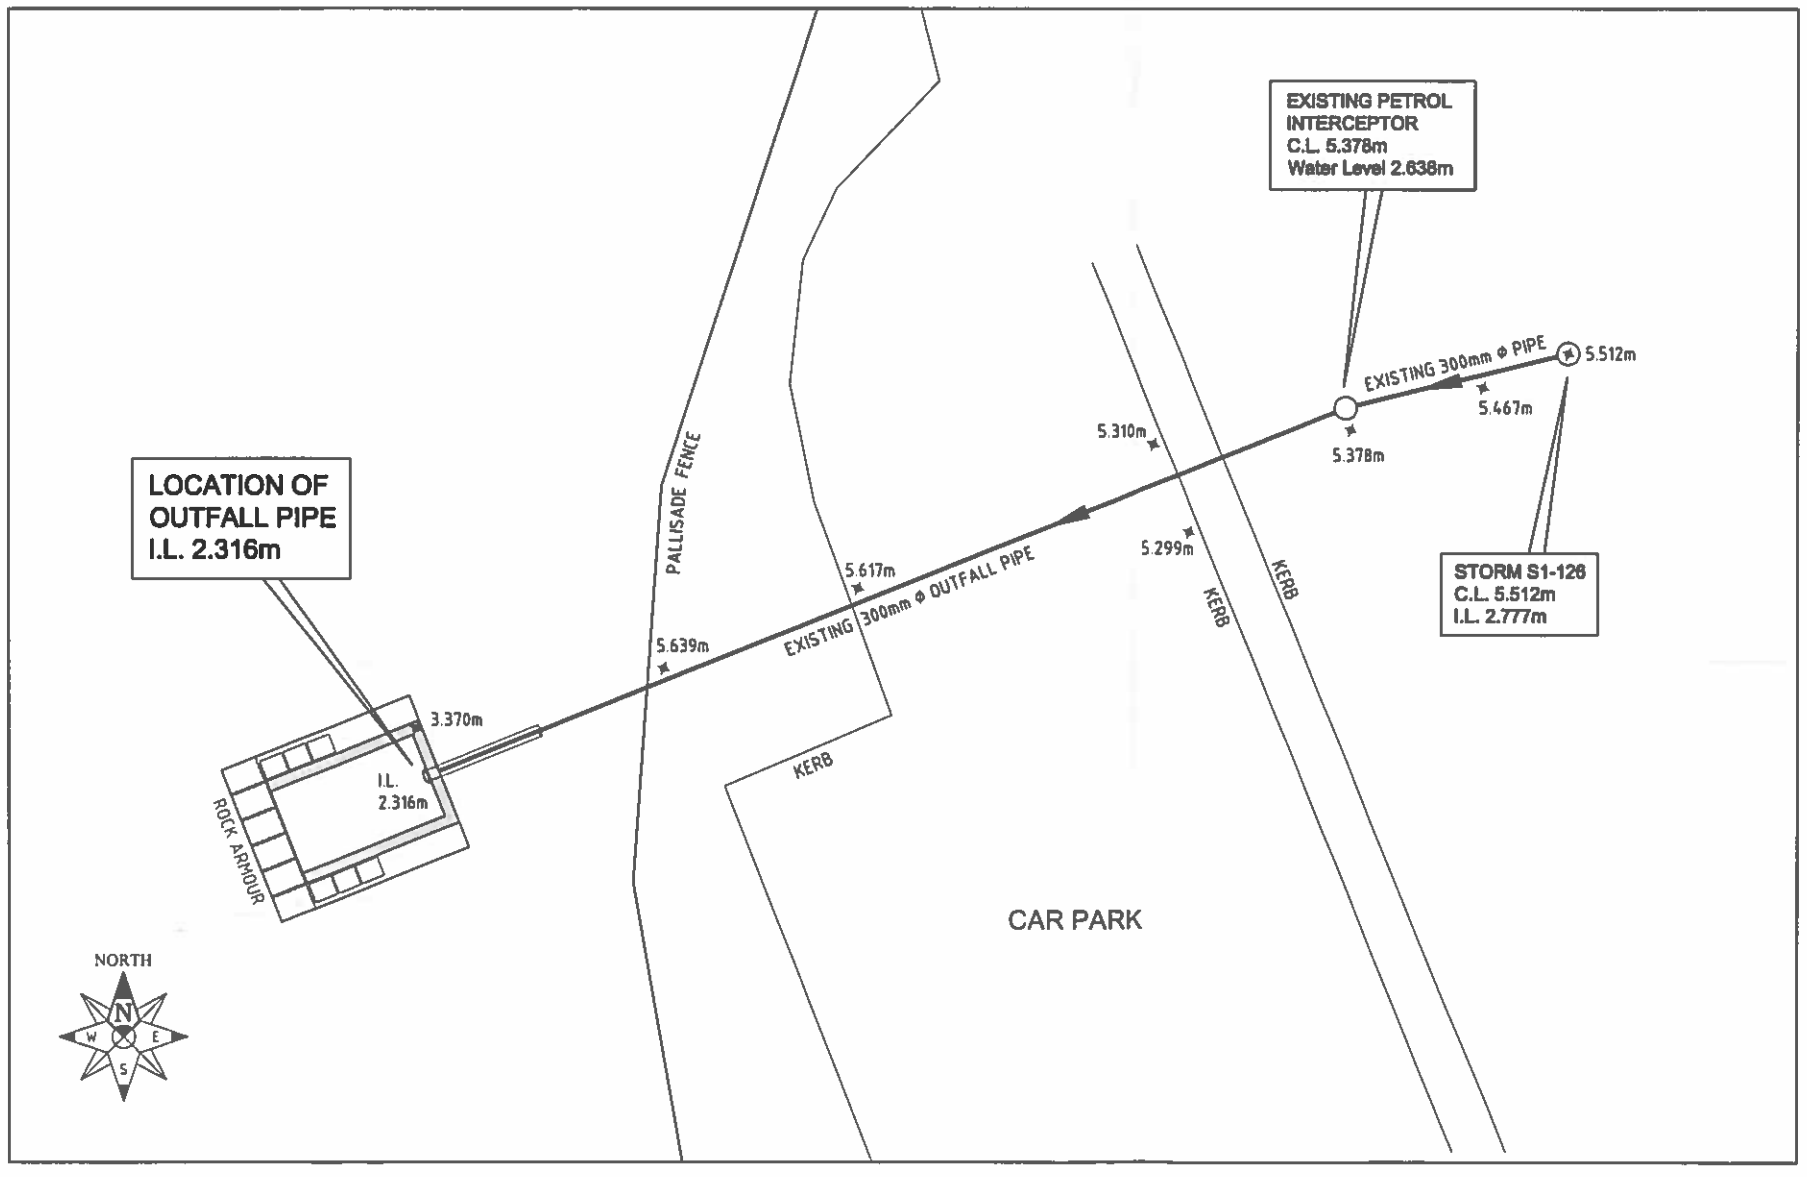

1:200 ENLARGED PLAN OF OUTFALL PIPE SCALE 1:200 @ A3

NOTES
1 DO NOT SCALE IF IN DOUBT – ASK
2 mOD denotes METRES ORDNANCE DATUM MALIN HEAD

No	DATE	REVISION	BY	CHK'D
A	15-07-15	FORESHORE LICENCE APPLICATION	MOR	FG

DRAWING STATUS
FORESHORE LICENCE

CLIENT
DePuy Synthes JOINT RECONSTRUCTION

PROJECT
FORESHORE LICENCE APPLICATION FROM CAR PARK ON WEST SIDE.

DRAWING TITLE
1:200 ENLARGED PLAN & LONGITIDUNAL SECTION

FINBARR GANNON & CO. LTD.
CONSULTING ENGINEERS
2A RIVER HOUSE, BLACKPOOL PARK, BLACKPOOL, CORK.
TEL 021-4300060 021-E-MAIL office@fgcl.ie WEB www.fgcl.ie

DRAWN	MOR	FGCL FILE No	15-702
DESIGNED	FG	OTHERS FILE No	
APPROVED	FG	OTHERS FILE No	
DATE	JUNE 2015	CLIENT PROJECT No	
SCALE	1:200 (A3)	CLIENT APPROVAL	
CAD FILE NAME		15702-004.dwg	
DRAWING NUMBER	15702-004	REV.	A