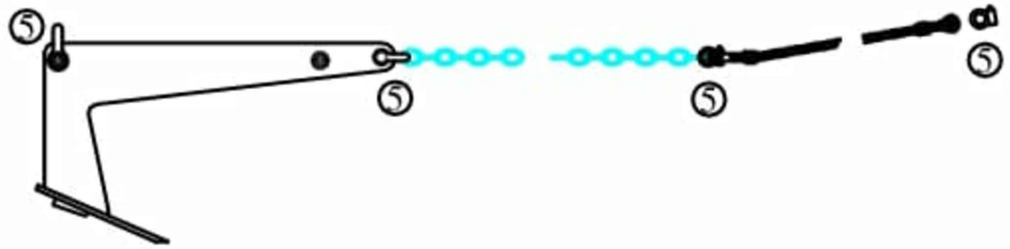

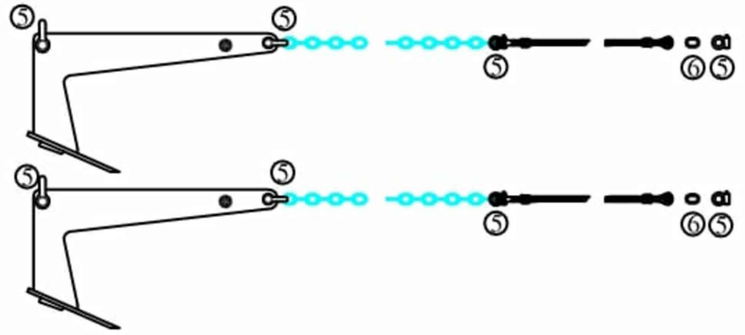

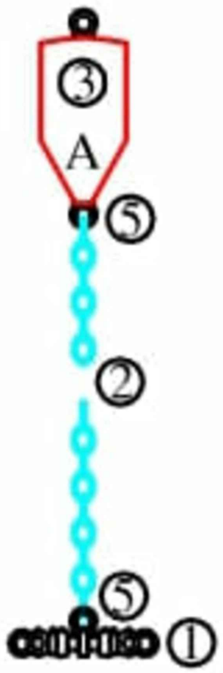

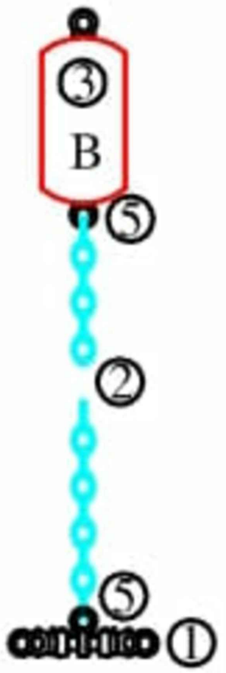

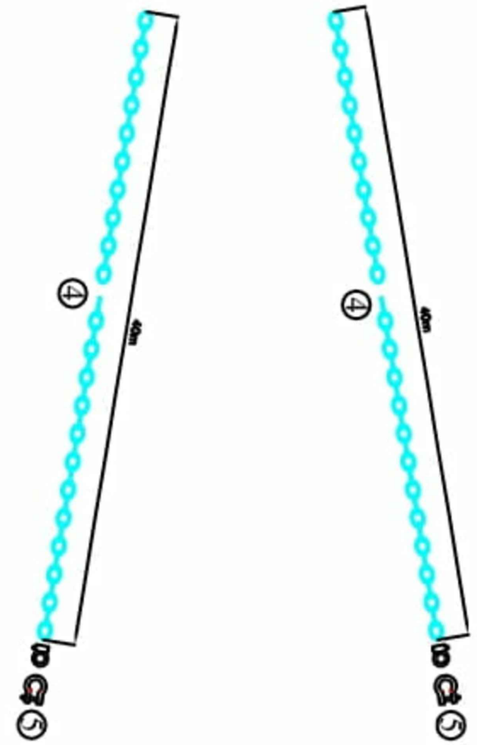

PROJECT TITLE: Outer Bertraghbui Bay Site T9 /155 / 1 - AQ183 Layout	CLIENT: Comhlucht Bradan Chonamara Teo
	DATE: July 2021 / DRAWN BY: EOM
DRAWING TITLE: Components Details	SCALE: As Shown @A3
	PROJECT NO: 1958 / DRAWING NO: PP-010 / REVISION NO: 01

Notes:
This drawing and any design hereon is copyright and must not be reproduced without written conscent.
DO NOT SCALE from drawing use figured dimensions only
All dimensions to be checked on site and any discrepancies reported immediately before work proceeds.
All Dimensions in mm unless stated.

O'MCE
Enda O'Malley B.Eng C.Eng MIEI
Bridge Street
Clifden
Co. Galway
Tel: 095 22536
Mob: 086 3567851
Email:endaomalley@gmail.com

SPECIFICATION REQUIREMENTS

1: Mooring Plate MK 70T
2: Chain for Buoys 22mm 5 metres
3: Buoys
- A - 1000 Litre Cipex Cylindrical Buoy CB 1000 Grey or similiar
- B - 1000 Litre Cipex Cylindrical Buoy CB 1000 Grey or similiar

4: Bridles
36mm Danline Polysteel
32 metres
5: Mooring Shackle MBL 40 T
6: Fram Link Blue Line Masterlinks Yellow or similiar