Departments Reference Number - T9/107/1/AQ169

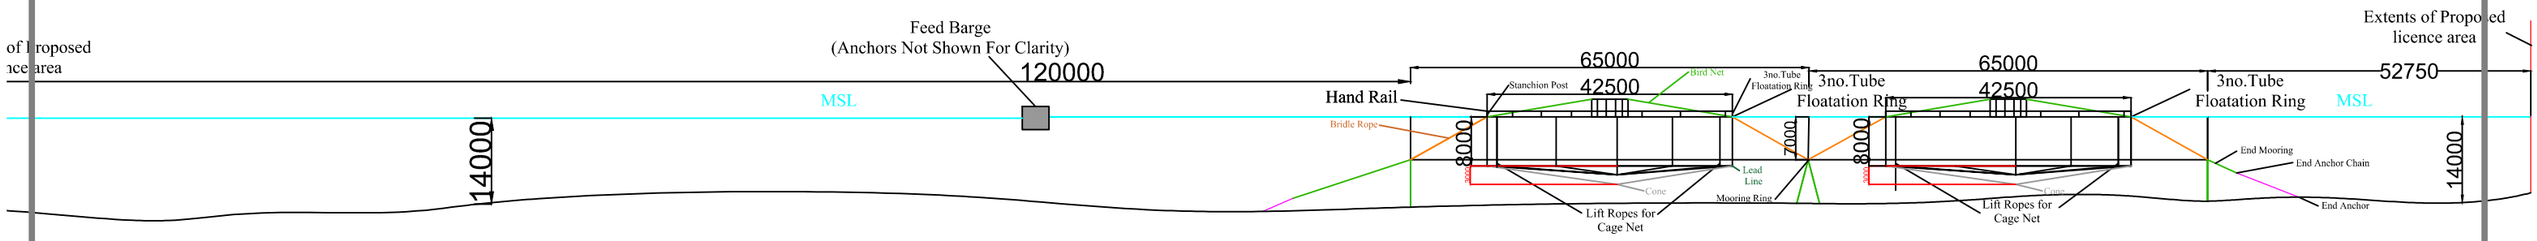

SECTION A-A - Scale 1:1000

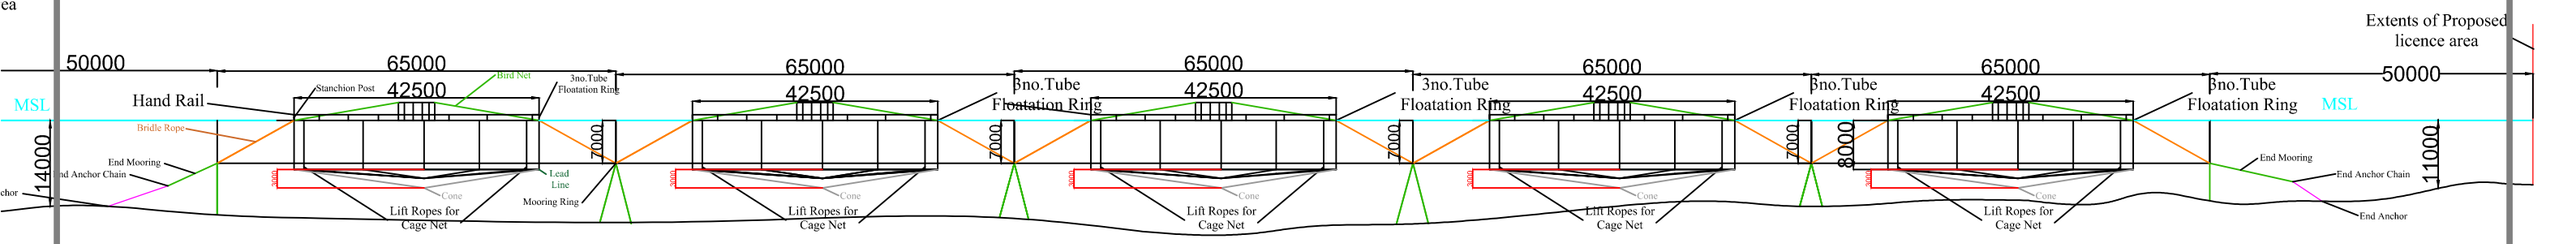

SECTION B-B - Scale 1:1000

PROJECT TITLE: Sealax Site T9 / 107/ 1 - AQ169 Layout	CLIENT: Comhlucht Bradan Chonamara Teo
	DATE: JULY 2023 / DRAWN BY: EOM
DRAWING TITLE: Sealax Site, Bertraghbuoi Bay, Co Galway.	SCALE: As Shown @A3
	PROJECT NO: 1958 / DRAWING NO: PP-11(B) / REVISION NO: 02

Notes:
This drawing and any design hereon is copyright and must not be reproduced without written conscent.
DO NOT SCALE from drawing use figured dimensions only
All dimensions to be checked on site and any discrepancies reported immediately before work proceeds.
All Dimensions in mm unless stated.

O'MCE
Enda O'Malley B.Eng C.Eng MIEI
Bridge Street
Clifden
Co. Galway
Tel: 095 22536
Mob: 086 3567851
Email:endaomalley@gmail.com

Notes: Components for all sites

Anchors - 1000kgs
Anchor Chain - 32mm studlink chain / Break load 20.8T
Anchor Shackles - 40T Bow Shackles , Galvanised HTCS, SF 6:1 EN - 10204
Anchor Rope - 56mm 3 strand Danline Polysteel / Break load 20.8T
Grid Line Rope - 32mm Danline Polysteel / Break Load 20.8T
Grid Rope - 36mm 3 strand Danline Polysteel / Break load 17T
Grid Line Shackles - 4.75T Bow Shackles, Galvanised HTCS SF 6:1
Buoy 1000Ltr
Buoy Chain 5m x 22mm long-link Galvanised / Break Load 46T
Mooring Ring 40T
Cage - 126m circumference (Inside diameter 40.1m / outside diameter 42.5m which allows for walkways around circumference 1.2m thickness)
Net depth 8m to lead line plus 3m cone depth. Nets can be lifted to allow for more shallow sites.