Departments Reference Number - T9/155 - AQ184

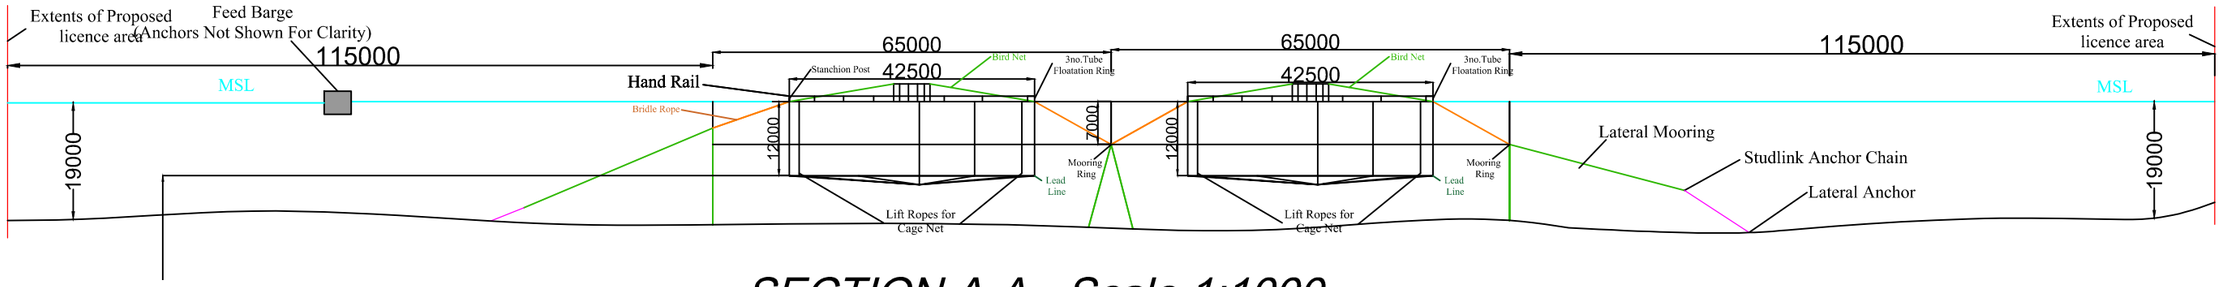

SECTION A-A - Scale 1:1000

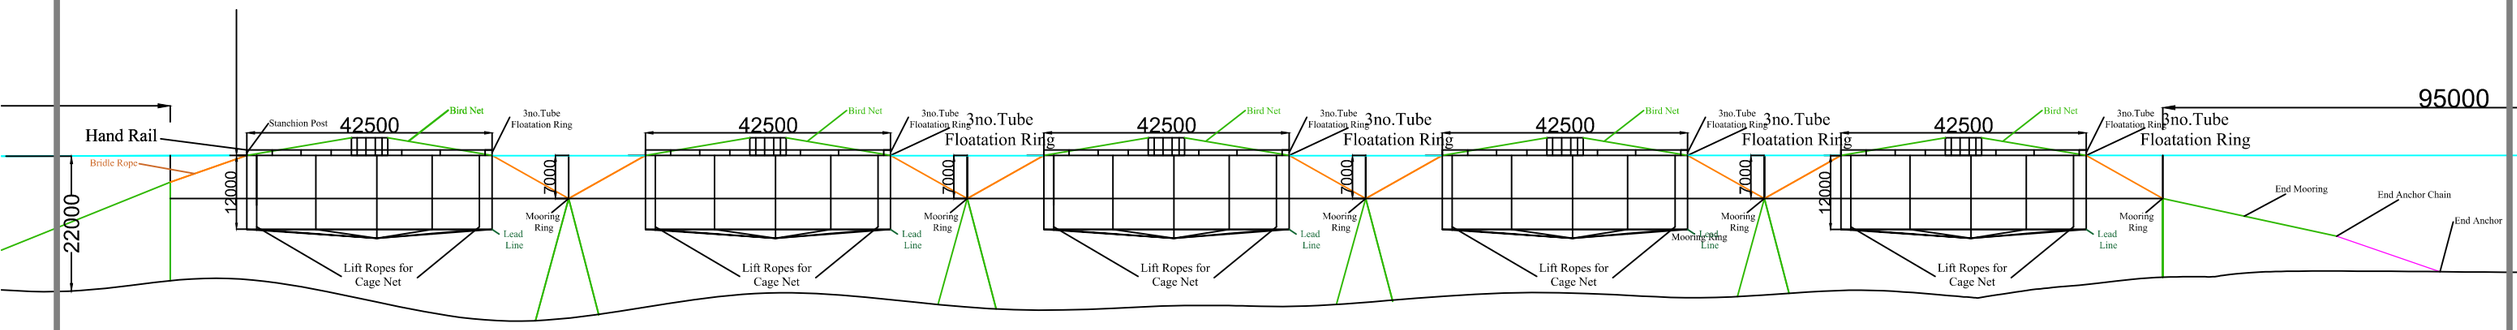

SECTION B-B - Scale 1:1000

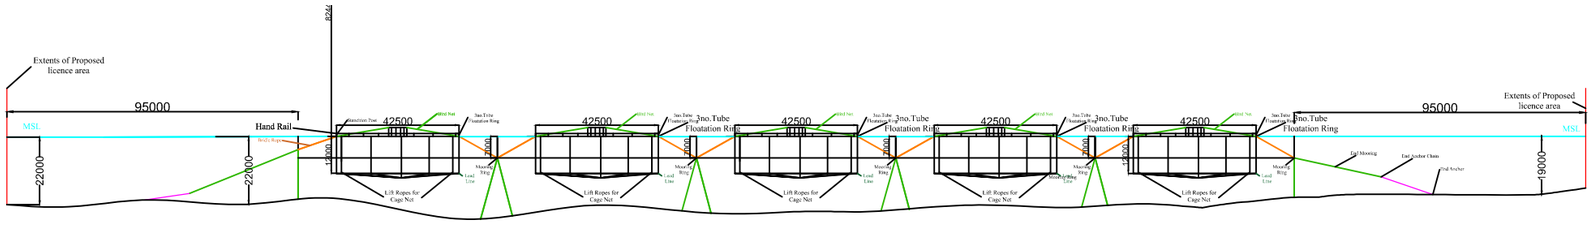

SECTION B-B - Scale 1:2000

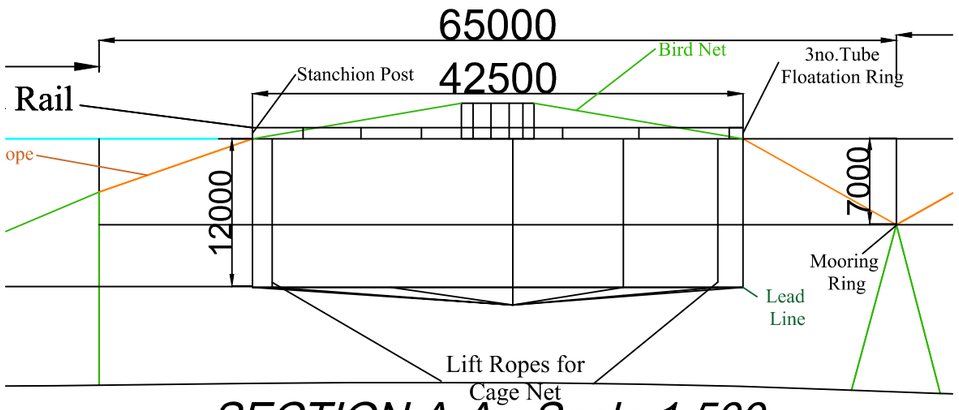

SECTION A-A - Scale 1:500

Notes: Components for all sites

- *Anchors - 1000kgs*
- *Anchor Chain - 32mm studlink chain / Break load 20.8T*
- *Anchor Shackles - 40T Bow Shackles , Galvanised HTCS, SF 6:1 EN - 10204*
- *Anchor Rope - 56mm 3 strand Danline Polysteel / Break load 20.8T*
- *Grid Line Rope - 32mm Danline Polysteel / Break Load 20.8T*
- *Grid Rope - 36mm 3 strand Danline Polysteel / Break load 17T*
- *Grid Line Shackles - 4.75T Bow Shackles, Galvanised HTCS SF 6:1*
- *Buoy 1000Ltr*
- *Buoy Chain 5m x 22mm long-link Galvanised / Break Load 46T*
- *Mooring Ring 40T*
- *Cage - 126m circumference (Inside diameter 40.1m / outside diameter 42.5m which allows for walkways around circumference 1.2m thickness)*
- *Net depth 12m to lead line. Nets can be lifted to allow for more shallow sites.*

PROJECT TITLE: Salt Pt Site T9 / 155/- AQ184 Layout	CLIENT: Comhlucht Bradan Chonamara Teo
	DATE: JULY 2023 / DRAWN BY: EOM
DRAWING TITLE: Salt Pt Site, Bertraghbuoi Bay, Co Galway.	SCALE: As Shown @A3
	PROJECT NO: 1958 / DRAWING NO: PP-12(b) / REVISION NO: 02

Notes:
This drawing and any design hereon is copyright and must not be reproduced without written conscent.
DO NOT SCALE from drawing use figured dimensions only
All dimensions to be checked on site and any discrepancies reported immediately before work proceeds.
All Dimensions in mm unless stated.

O'MCE
Enda O'Malley B.Eng C.Eng MIEI
Bridge Street
Clifden
Co. Galway
Tel: 095 22536
Mob: 086 3567851
Email:endaomalley@gmail.com