1st Edition 6 Inch Historic Map

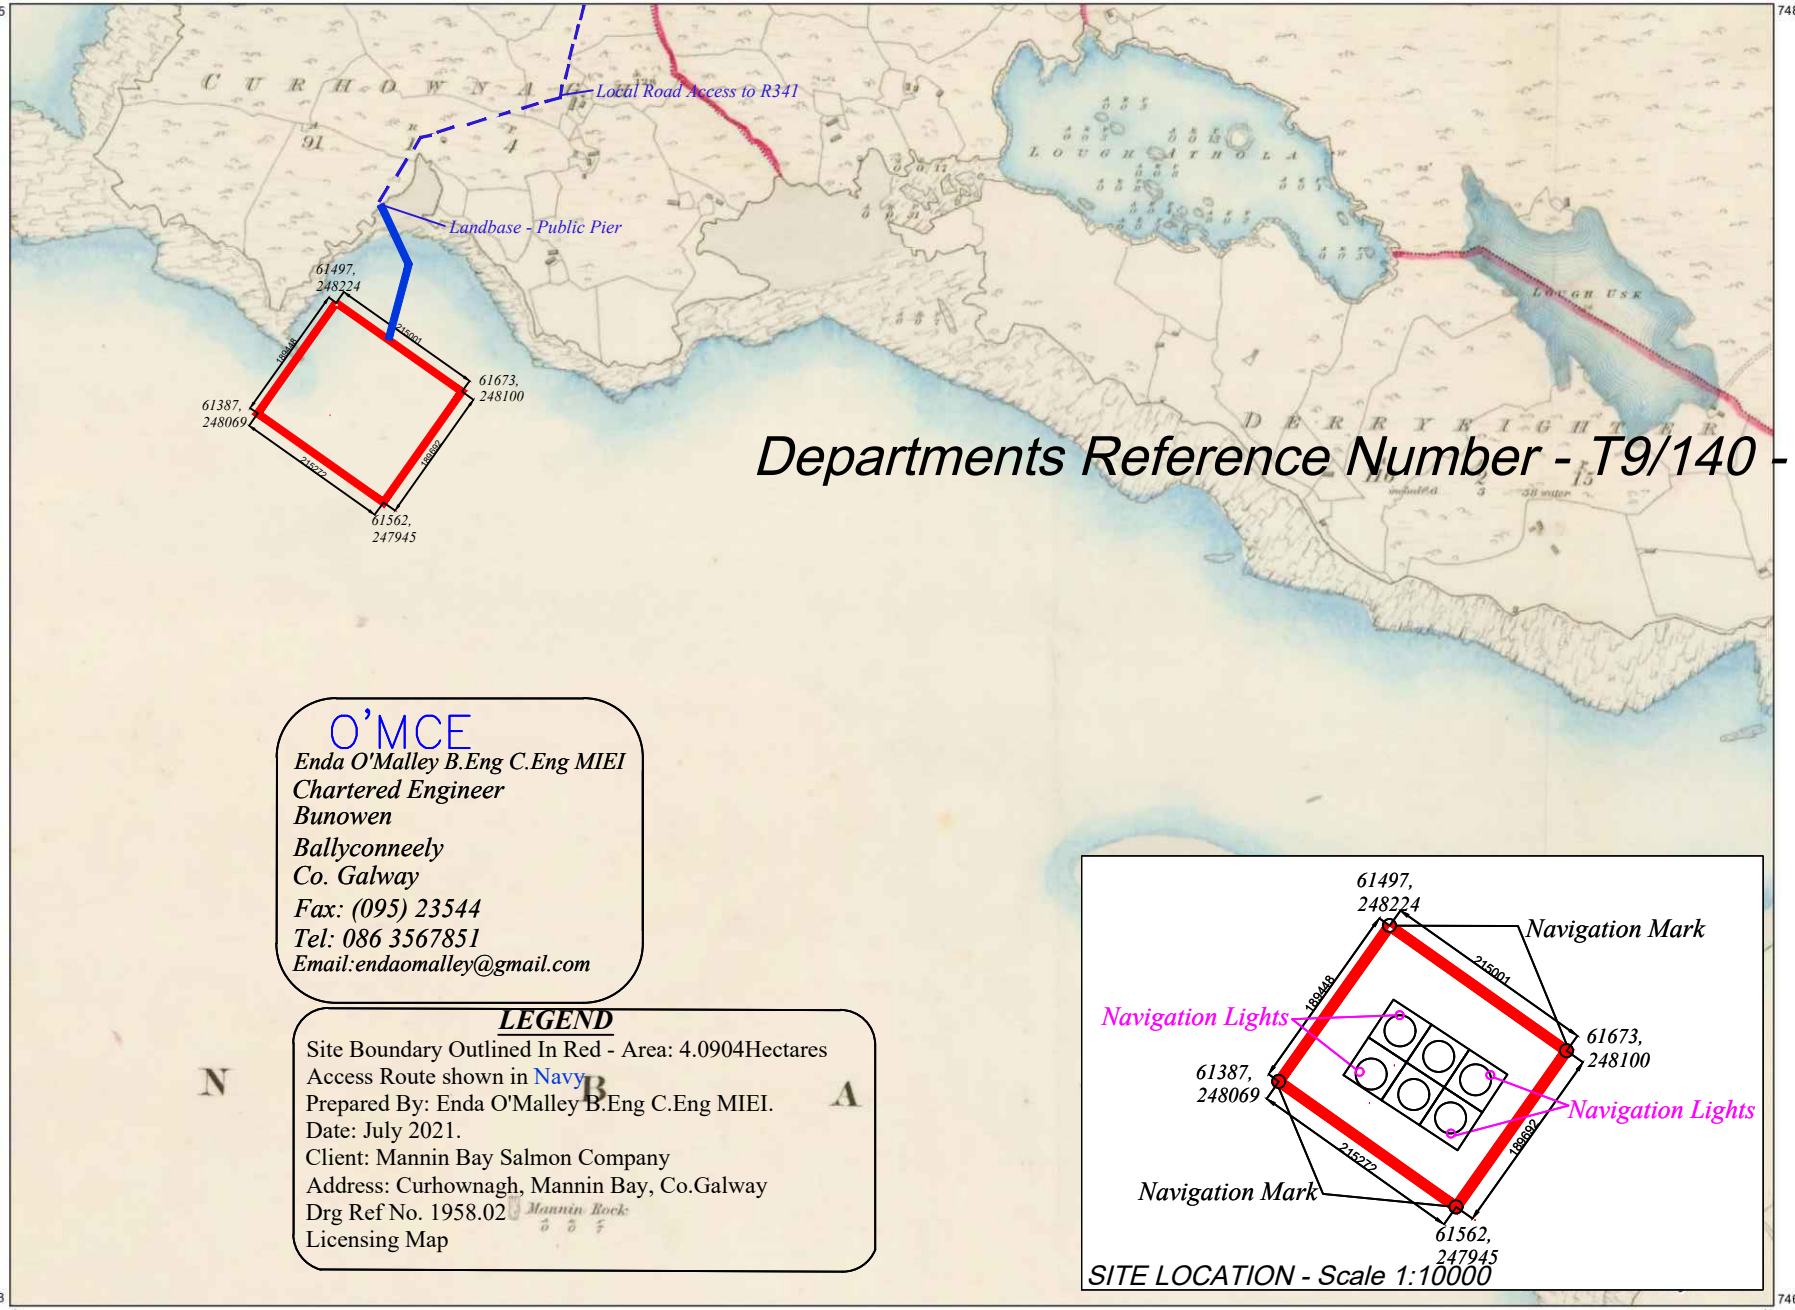

O'MCE
Enda O'Malley B.Eng C.Eng MIEI
Chartered Engineer
Bunowen
Ballyconneely
Co. Galway
Fax: (095) 23544
Tel: 086 3567851
Email:endaomalley@gmail.com

LEGEND

Site Boundary Outlined In Red - Area: 4.0904Hectares
Access Route shown in Navy
Prepared By: Enda O'Malley B.Eng C.Eng MIEI.
Date: July 2021.
Client: Mannin Bay Salmon Company
Address: Curhownagh, Mannin Bay, Co.Galway
Drg Ref No. 1958.02
Licensing Map

0 110 220 330 440 metres
0 200 400 600 800 1,000 Feet

OUTPUT SCALE: 1:10,560

CAPTURE RESOLUTION:
The map objects are only accurate to the resolution at which they were captured.
Output scale is not indicative of data capture scale.
Further information is available at:
http://www.osi.ie; search 'Capture Resolution'

N

Ordnance Survey Ireland
National Mapping Agency

CENTRE COORDINATES: *IGR 061499, 248146*
[redacted]

PUBLISHED: 27/07/2021
ORDER NO.: 50209687_2
MAP SERIES: 6inch COL ED01
MAP SHEETS: GY035

COMPILED AND PUBLISHED BY:
Ordnance Survey Ireland,
Phoenix Park,
Dublin 8,
Ireland.

Unauthorised reproduction infringes Ordnance Survey Ireland and Government of Ireland copyright.

All rights reserved.
No part of this publication may be copied, reproduced or transmitted in any form or by any means without the prior written permission of the copyright owners.

The representation on this map of a road, track or footpath is not evidence of the existence of a right of way.

Ordnance Survey maps never show legal property boundaries, nor do they show ownership of physical features.

© Suirbhéireacht Ordanáis Éireann, 2021
© Ordnance Survey Ireland, 2021
www.osi.ie/copyright

LEGEND:
http://www.osi.ie;
search 'Large Scale Legend'