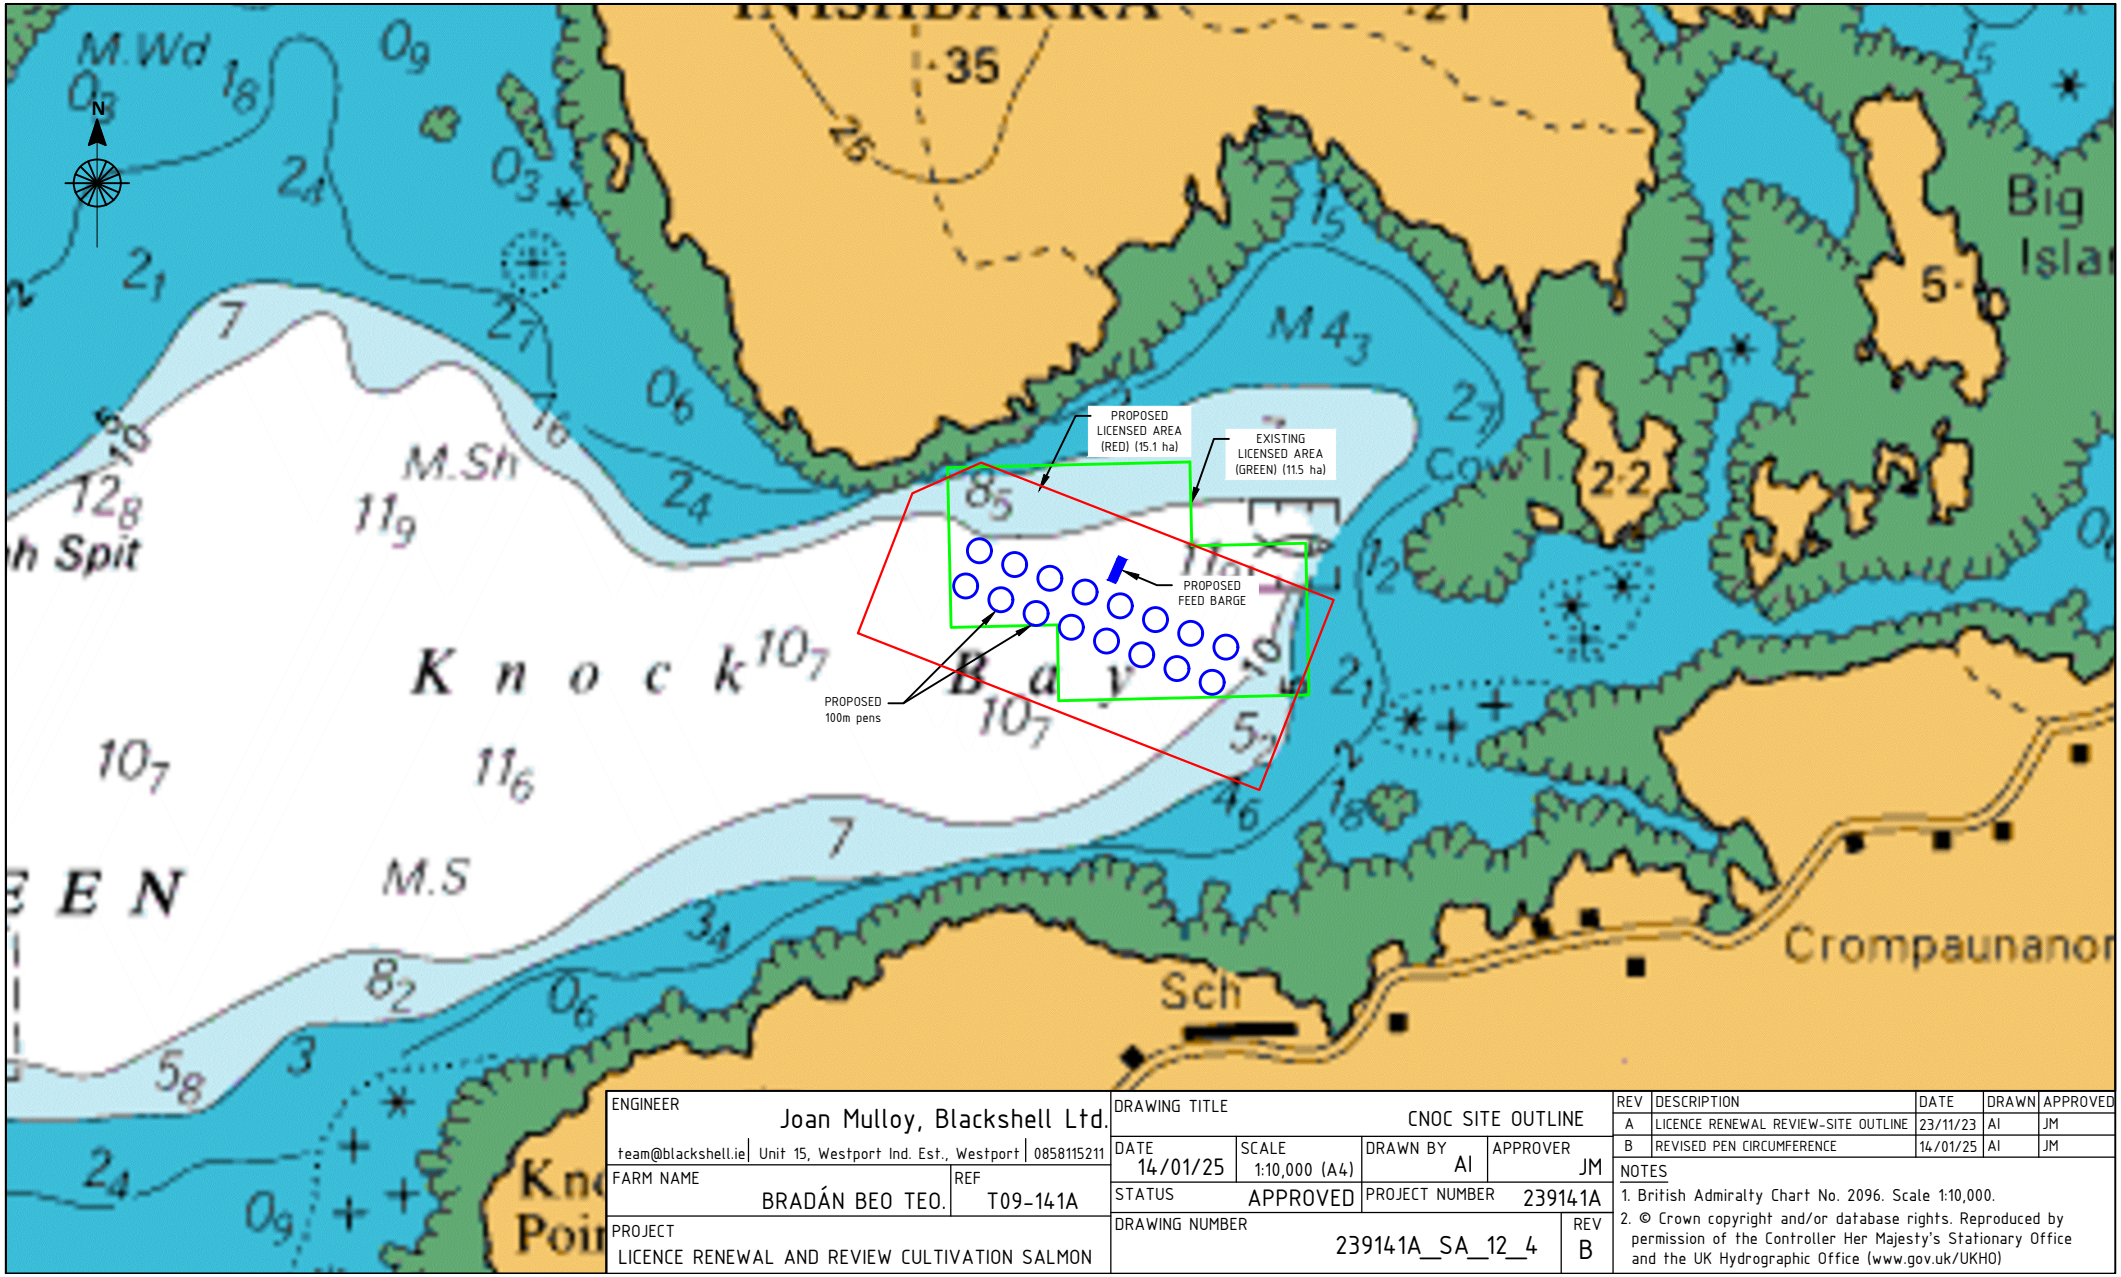

ENGINEER	Joan Mulloy, Blackshell Ltd.	DRAWING TITLE	CNOC SITE OUTLINE
team@blackshell.ie | Unit 15, Westport Ind. Est., Westport | 0858115211		DATE 14/01/25 | SCALE 1:10,000 (A4) | DRAWN BY AI | APPROVER JM	
FARM NAME	BRADÁN BEO TEO.	STATUS	APPROVED
REF	T09-141A	PROJECT NUMBER	239141A
PROJECT	LICENCE RENEWAL AND REVIEW CULTIVATION SALMON	DRAWING NUMBER	239141A_SA_12_4
		REV	B

REV	DESCRIPTION	DATE	DRAWN	APPROVED
A	LICENCE RENEWAL REVIEW-SITE OUTLINE	23/11/23	AI	JM
B	REVISED PEN CIRCUMFERENCE	14/01/25	AI	JM

NOTES

1. British Admiralty Chart No. 2096. Scale 1:10,000.
2. © Crown copyright and/or database rights. Reproduced by permission of the Controller Her Majesty's Stationary Office and the UK Hydrographic Office (www.gov.uk/UKHO)