OUTFALL 4

Section 1: Outlined in Re

MARY HENRY
ARCHAEOLOGICAL
SERVICES LTD.

N

Client: Waterford County Council

Title: Site Location South

Dr. No.: Fig. 5A	Scale: 1:5000	Date: 26/7/07

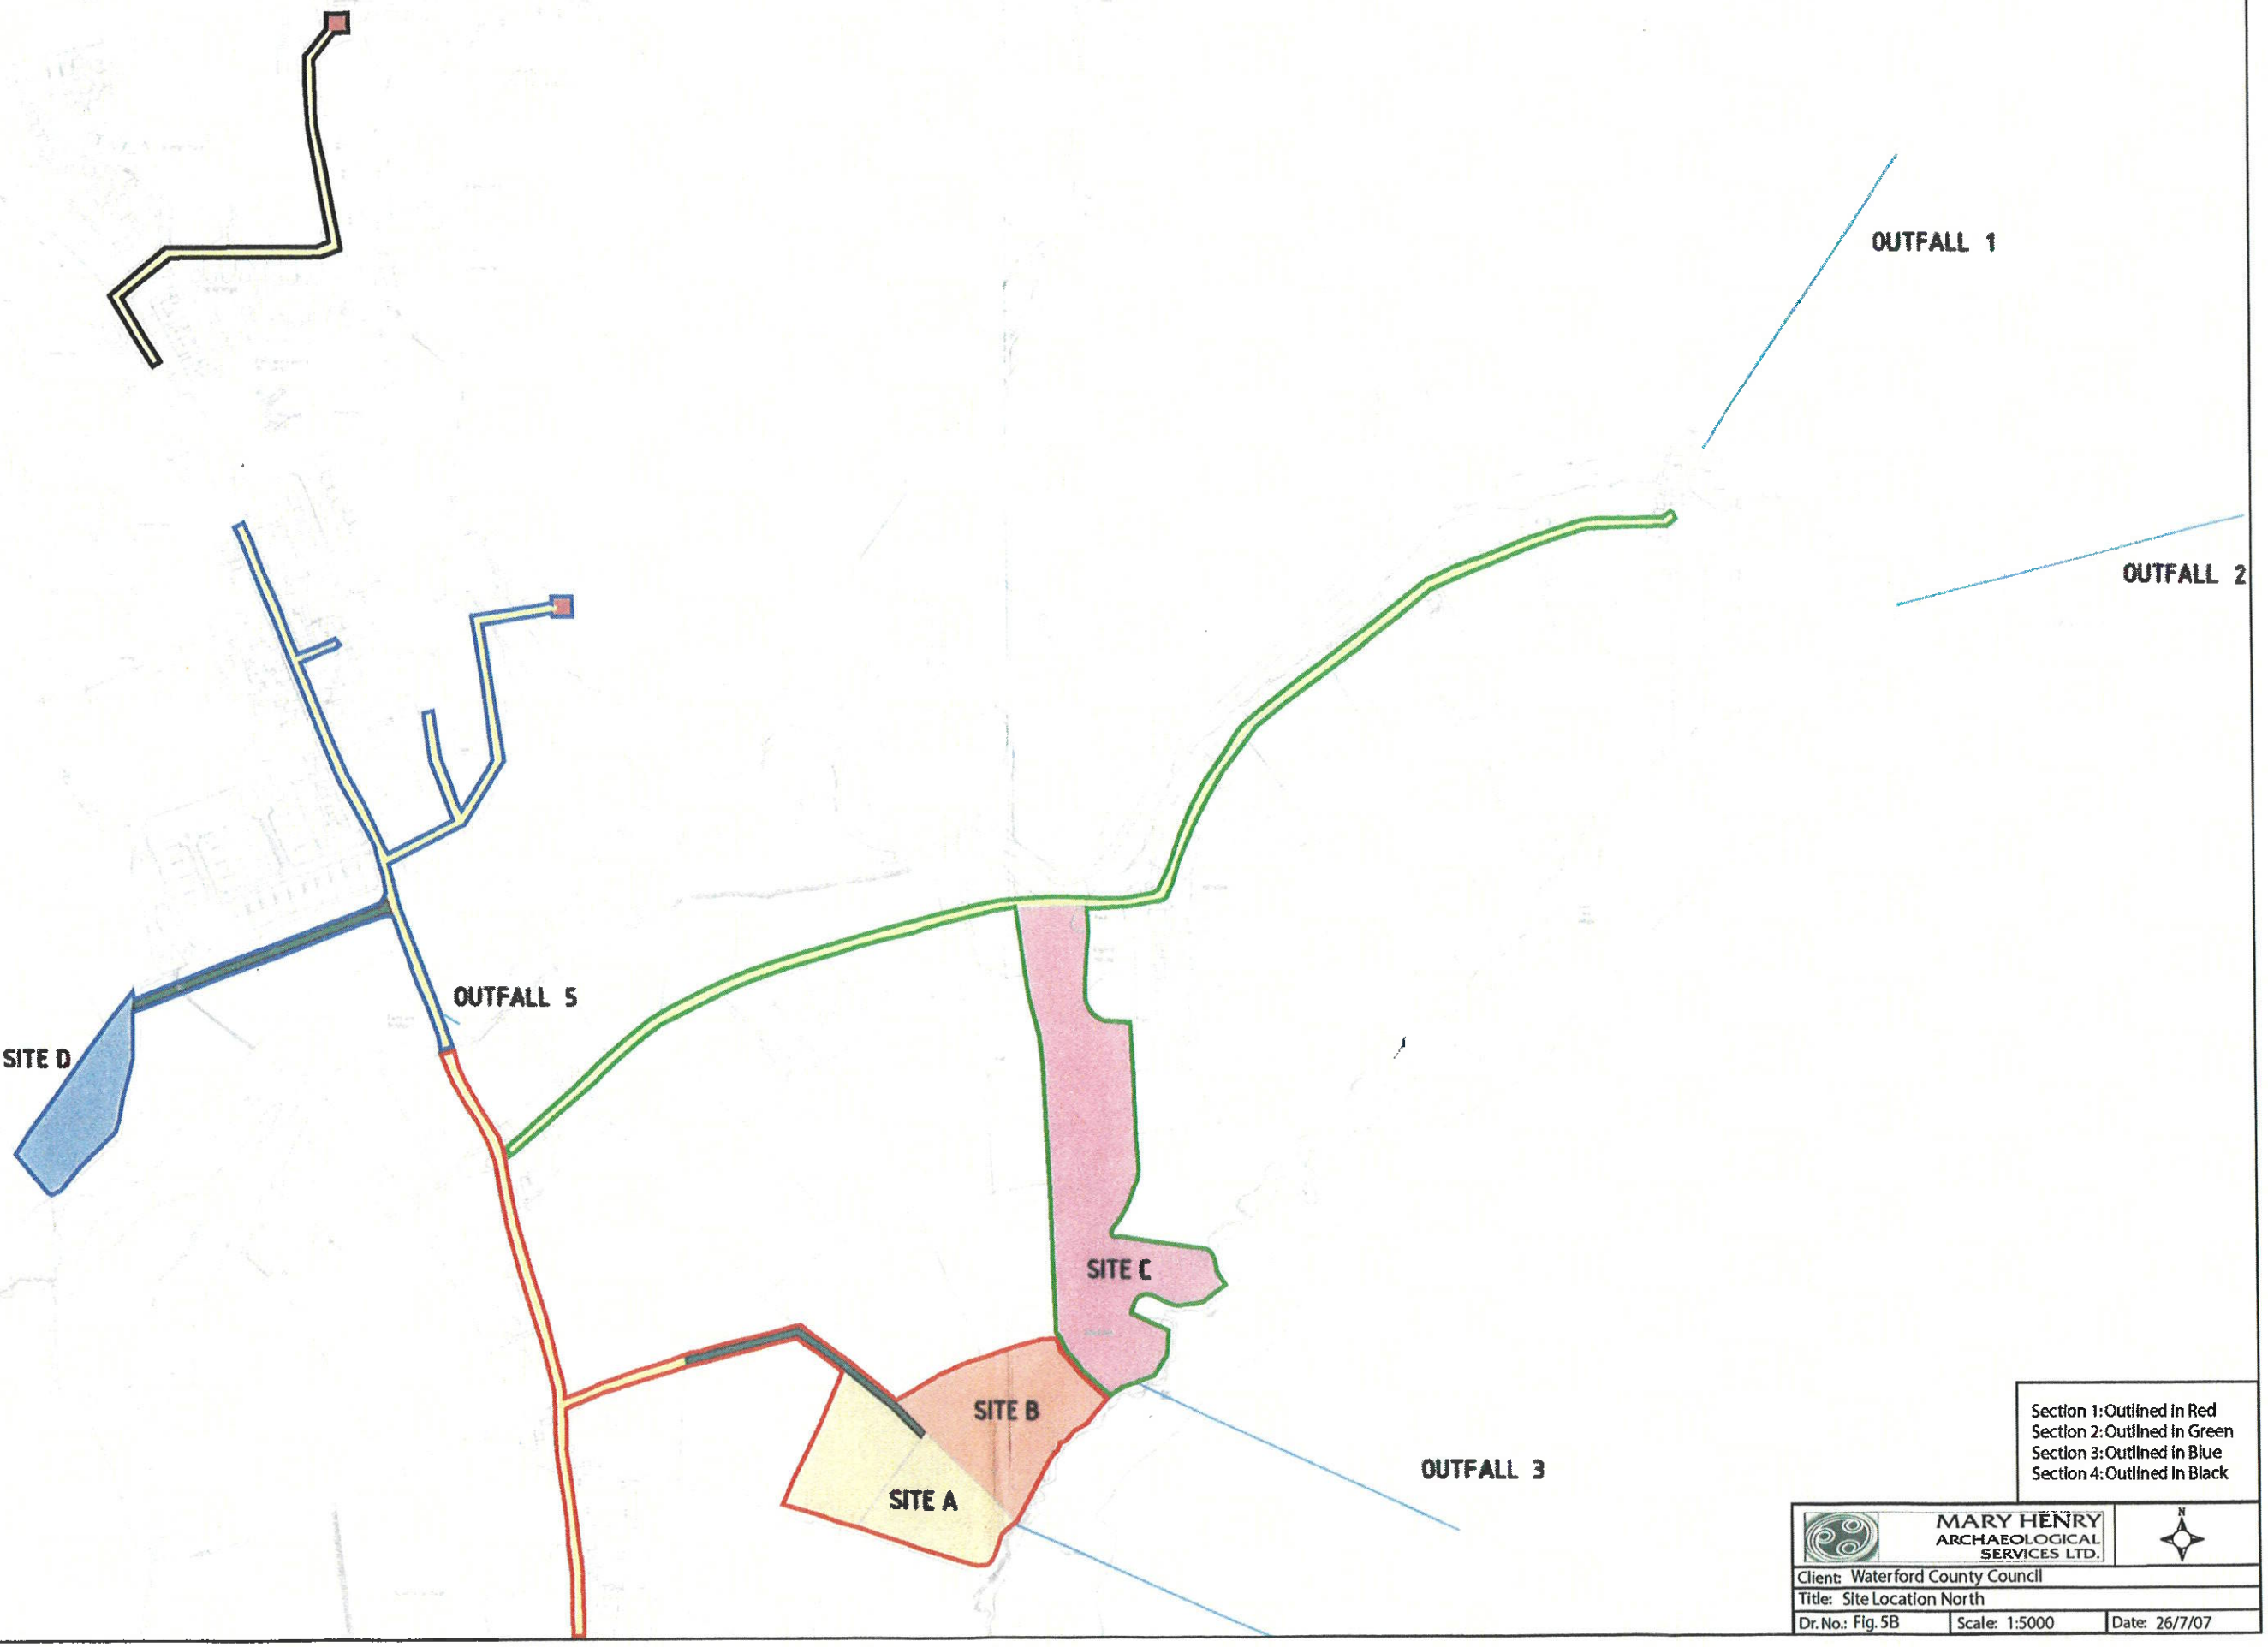

Section 1: Outlined in Red
Section 2: Outlined in Green
Section 3: Outlined in Blue
Section 4: Outlined in Black

MARY HENRY ARCHAEOLOGICAL SERVICES LTD.

Client: Waterford County Council
Title: Site Location North
Dr. No.: Fig. 5B | Scale: 1:5000 | Date: 26/7/07