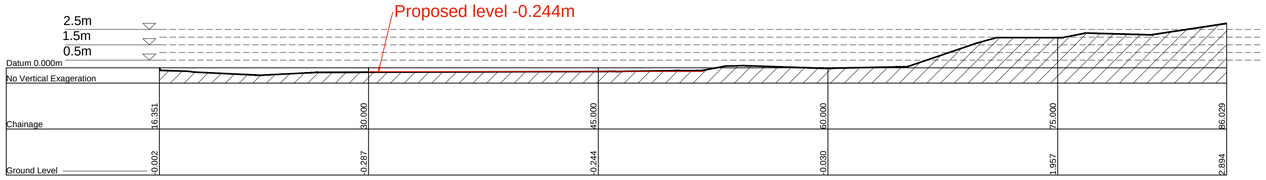

Section A-A
1:200

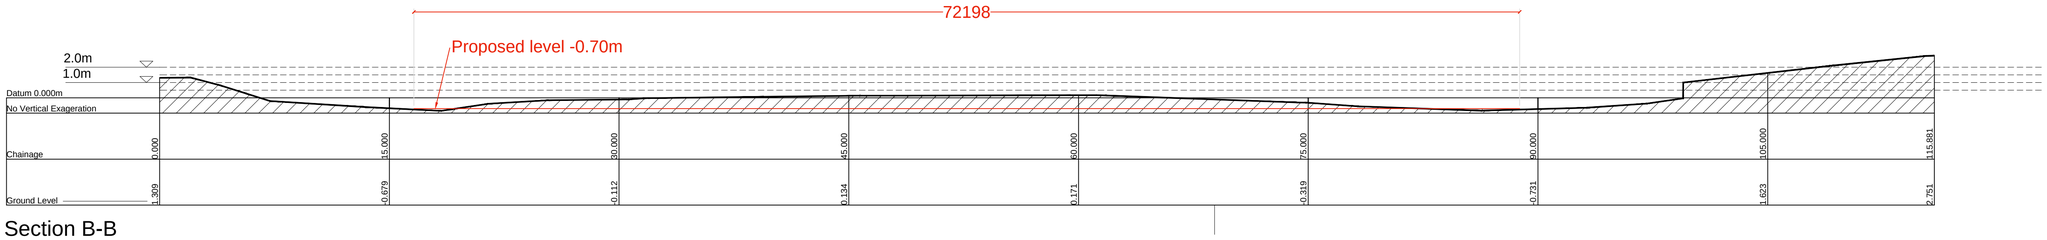

Section B-B
1:200

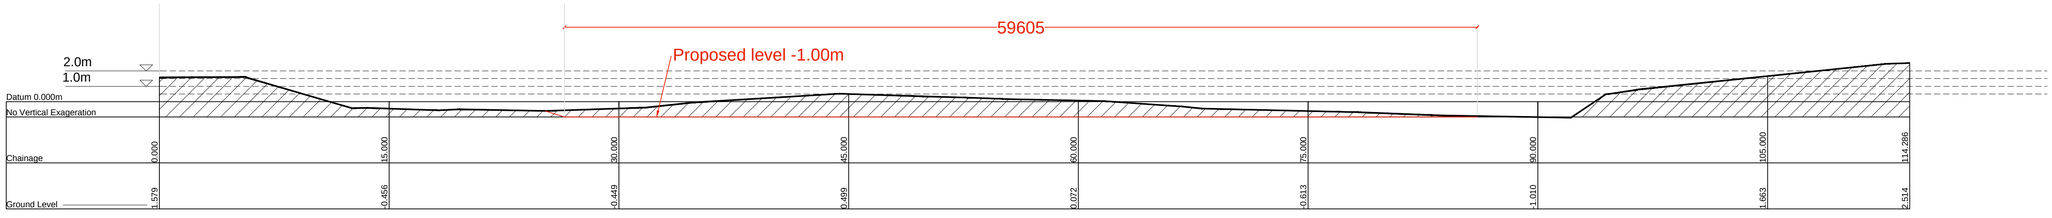

Section C-C
1:200

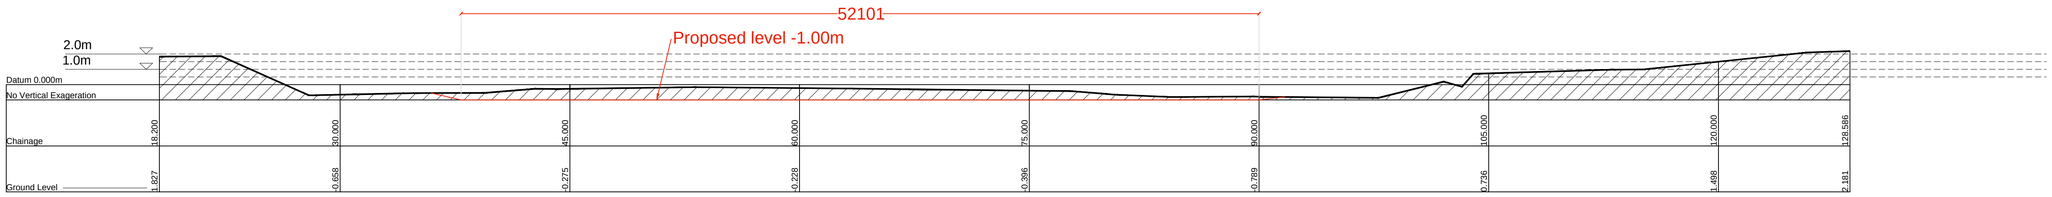

Section D-D
1:200

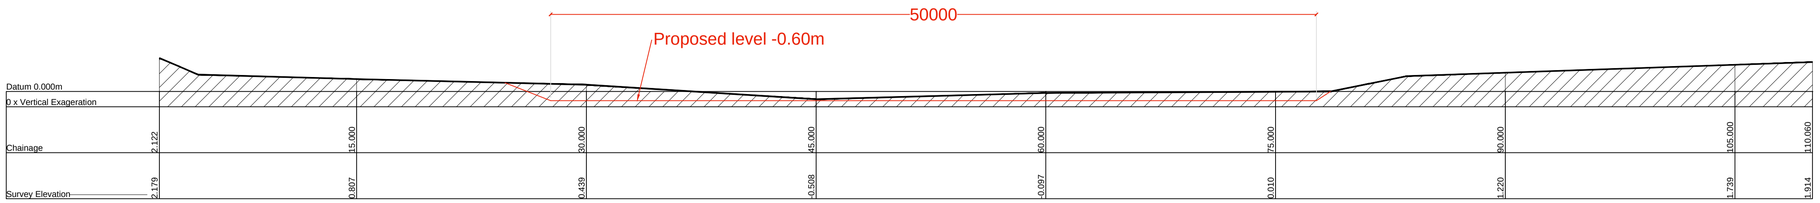

Section E-E
1:200

Issue: DISCUSSION

WEPS
Warren Engineering, Planning & Surveying

Gortroe, Aghadoe, Killarney, Co. Kerry.
M: 087-6983333
e-mail: Weps.survey@gmail.com

Client	Killorglin Rowing Club
Project	Foreshore Licence
Title	Cross Sections

Dim by: DR | Chkd by | Aprvd by
Date: 17.06.16 | Scale: 1:200 @ A1
D Wg. No.: KRC 0616 P2
Revision: 00