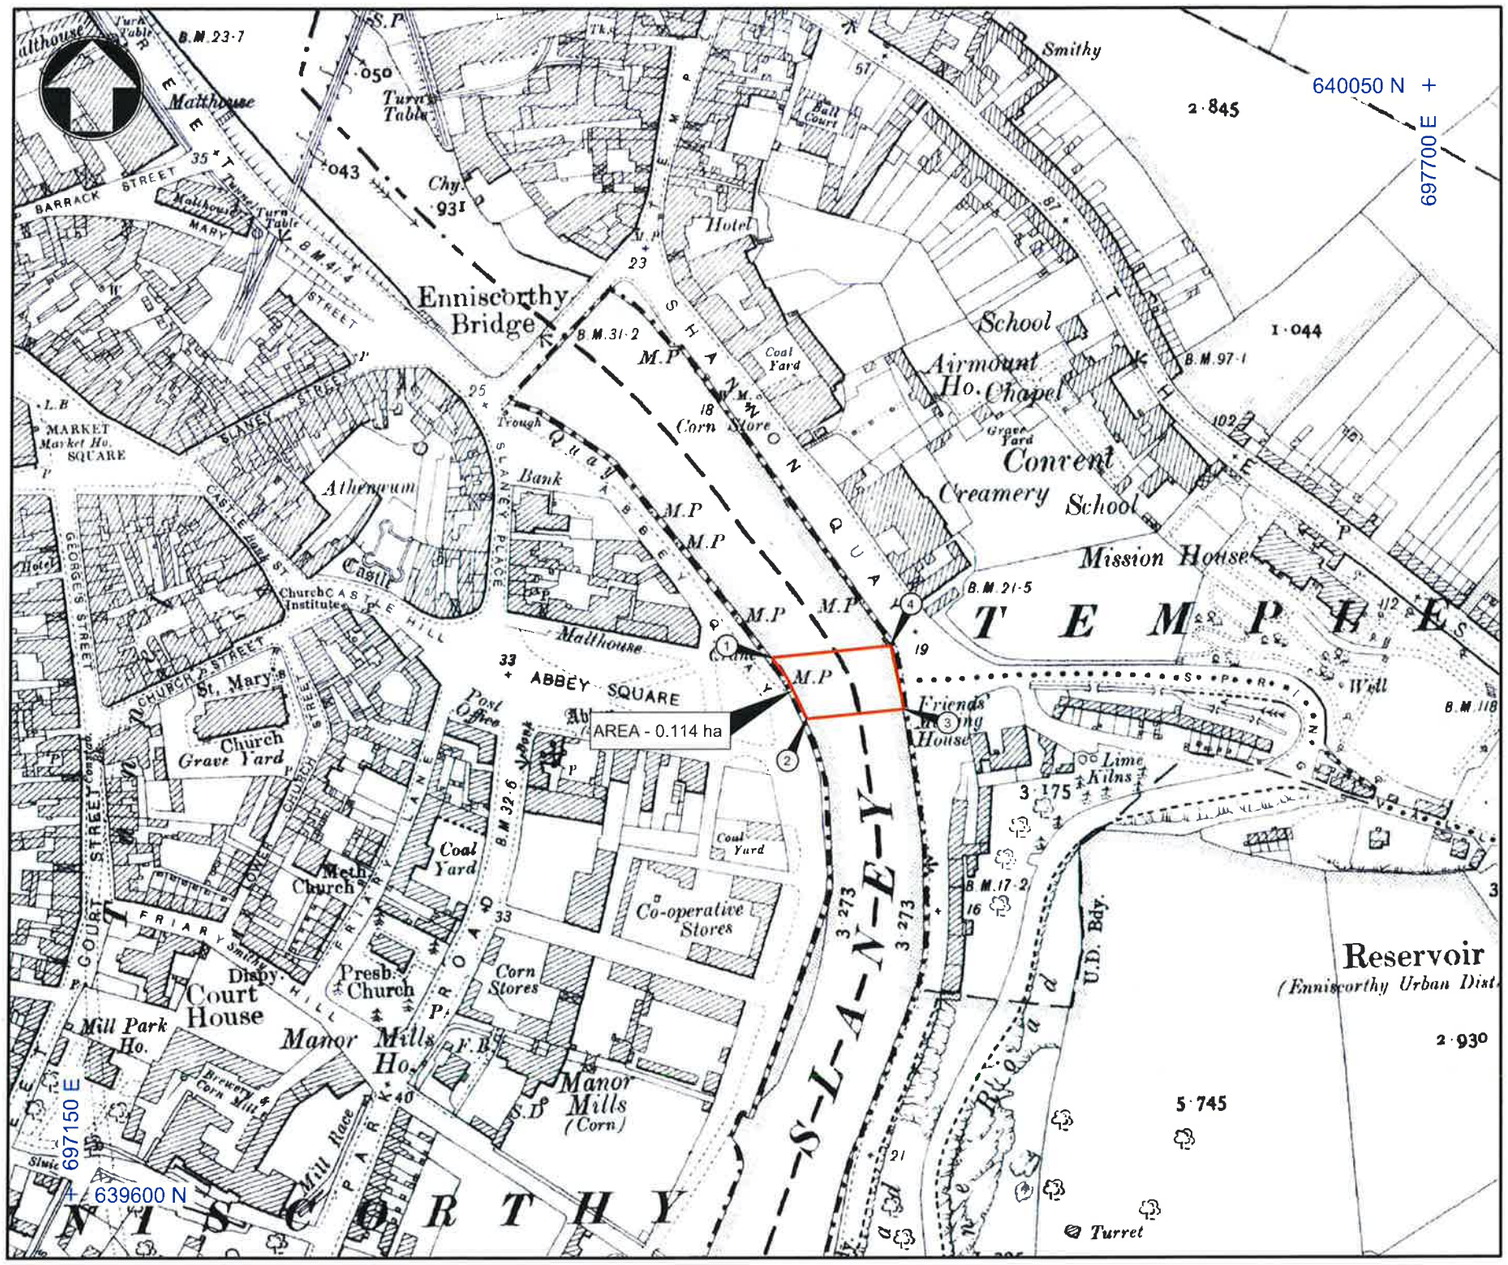

TABLE OF CO-ORDINATES		
POINT ID	EASTING	NORTHING
1	697432.8	639817.9
2	697447.3	639793.1
3	697486.6	639796.9
4	697481.4	639822.8
Note : Co-ordinates to Irish Transverse Mercator (ITM)		

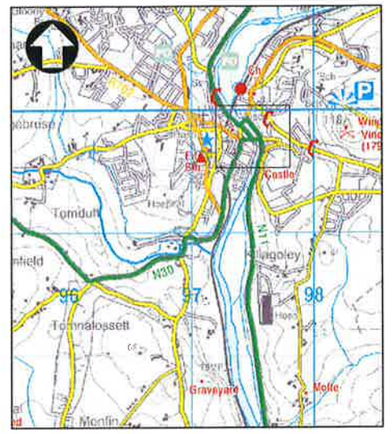

KEY PLAN
Scale 1:50,000

FORESHORE LICENCE AREA

CO-ORDINATES TO IRISH TRANSVERSE MERCATOR (ITM)

FORESHORE AREA OUTLINED IN RED
AREA = 0.114 ha

CERTIFIED BY:

Neshul Samachetty
BE, CEng, MIEI

Mott MacDonald Ireland
5 Eastgate Avenue
Eastgate, Little Island
Co. Cork
Ireland

DATE: 07/01/2020

DHPLG Case File Reference Nr:
FS006895

© Ordnance Survey Ireland.
All rights reserved. 2017/34/CCMA/Wexford County Council

© Mott MacDonald Ireland
This document is issued for the party which commissioned it and for specific purposes connected with the captioned project only. It should not be relied upon by any other party or used for any other purpose.
We accept no responsibility for the consequences of this document being relied upon by any other party, or being used for any other purpose, or containing any error or omission which is due to an error or omission in data supplied to us by other parties.

MOTT MACDONALD
5 Eastgate Avenue
Eastgate
Little Island
Cork
Ireland

T +353 (0) 21 4809800
F +353 (0) 21 4809801
W www.mottmac.com

Client: Wexford County Council

Rev	Date	Drawn	Description	Ch'k'd	App'd
P01	23.08.19	DG	Issued for Licence Application	NS	

Project	River Slaney (Enniscorthy) Drainage Scheme		
Title	Seamus Rafter Bridge Demolition Foreshore Licence Map		
Suitability Description	Suitable for Information		
Drawing Number	355741-MMD-00-XX-DR-N-0132		

Designed	D Gallagher	---	
Drawn	D Gallagher	DG	
Dwg Check	B Buckley	BB	
Eng Check	N Samachetty	NS	
Coordination	N Samachetty	NS	
Approved	B Williams	BW	
Scale at A3	1:2500		
Status Stamp	NOT FOR CONSTRUCTION		
Revision	Suit. Code	Security	
P01	S2	STD	

C:\pw_working\pwise_cde\gal38209\dms09562\355741-MMD-00-XX-DR-N-0132.dwg Jan 10, 2020 - 12:18PM gal38209