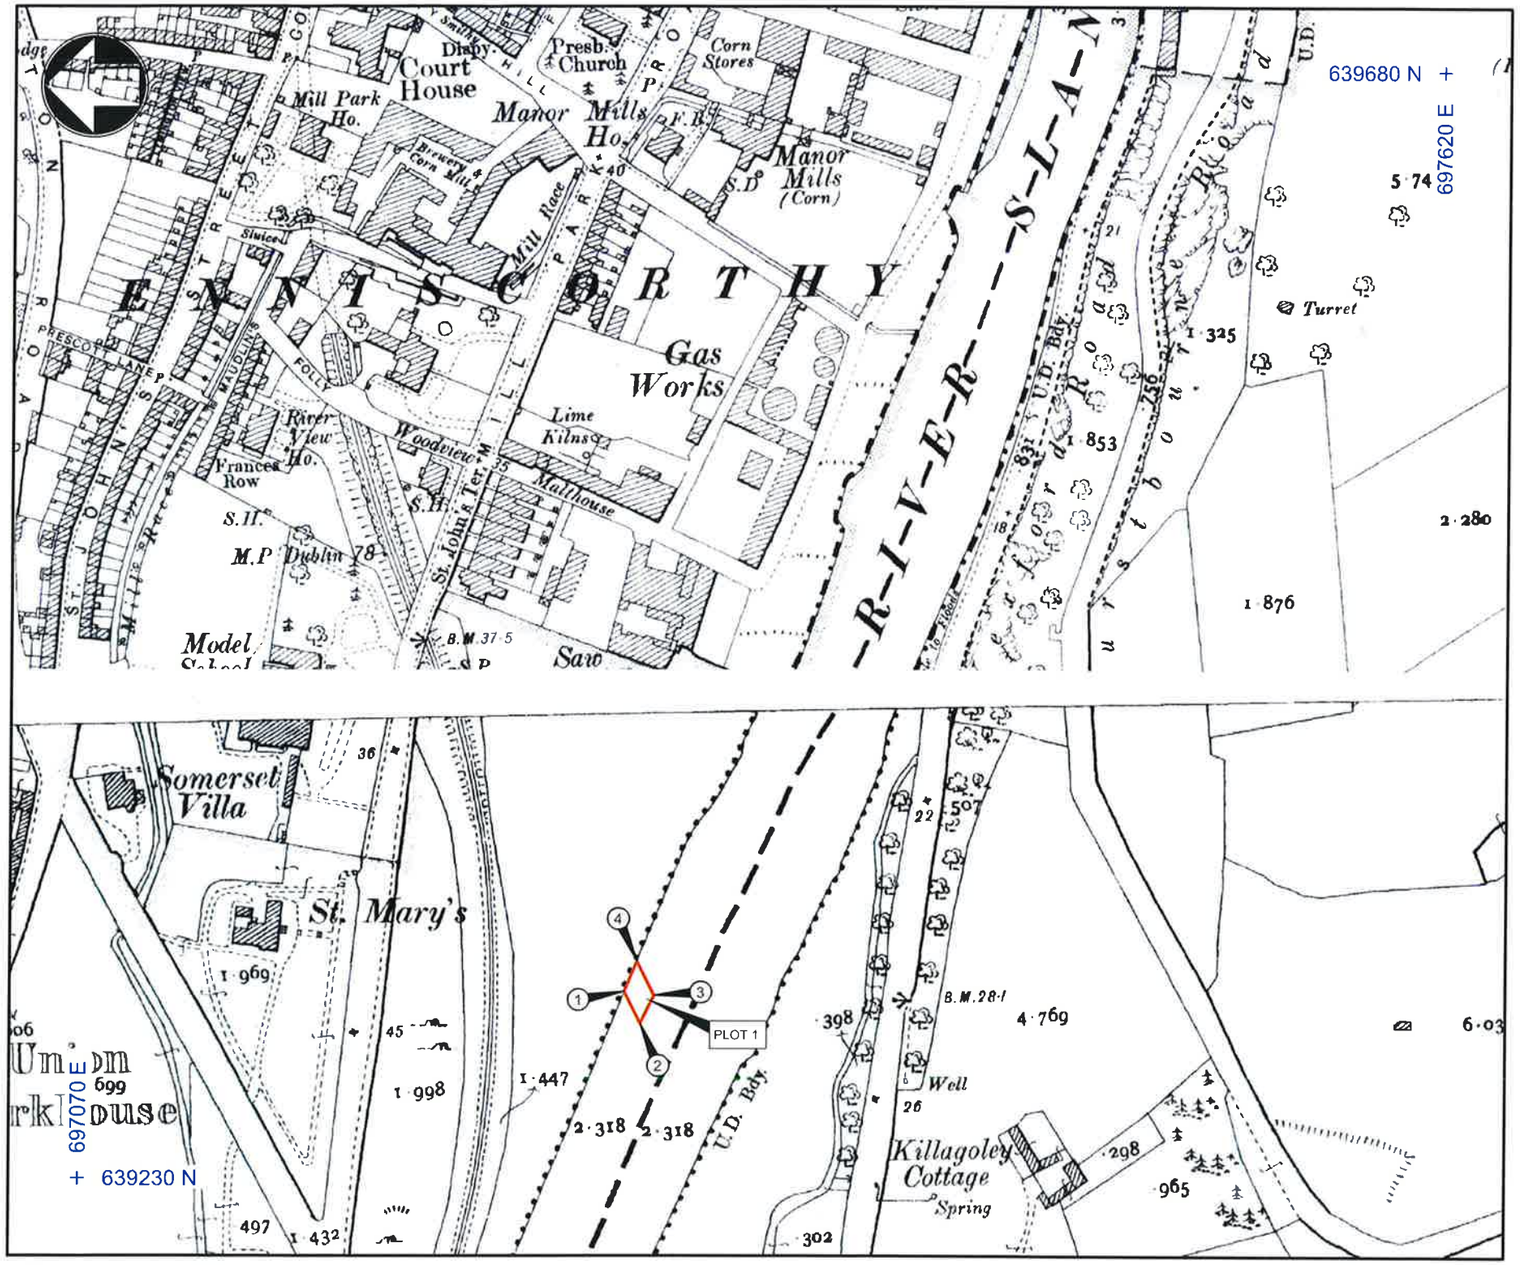

TABLE OF CO-ORDINATES		
POINT ID	EASTING	NORTHING
1	697289.8	639305.7
2	697296.2	639292.8
3	697301.8	639304.1
4	697294.9	639318.0
Note : Co-ordinates to Irish Transverse Mercator (ITM)		

NAME	ACTIVITY	AREA (ha)
PLOT 1	Slipway	0.015

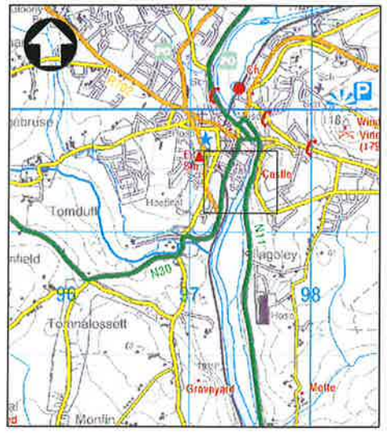

KEY PLAN
Scale 1:50,000

FORESHORE LEASE AREA OUTLINED IN RED

SLIPWAY TO BE REMOVED OUTLINED IN BLUE

CO-ORDINATES TO IRISH TRANSVERSE MERCATOR (ITM)

CERTIFIED BY:
N. Samachetty
Neshul Samachetty
BE, CEng, MIEI

Mott MacDonald Ireland
5 Eastgate Avenue
Eastgate, Little Island
Co. Cork
Ireland

DATE: 07/01/2020

DHPLG Case File Reference Nr: FS006895

© Ordnance Survey Ireland.
All rights reserved. 2017/34/CCMA/Wexford County Council

© Mott MacDonald Ireland
This document is issued for the party which commissioned it and for specific purposes connected with the captioned project only. It should not be relied upon by any other party or used for any other purpose.
We accept no responsibility for the consequences of this document being relied upon by any other party, or being used for any other purpose, or containing any error or omission which is due to an error or omission in data supplied to us by other parties.

MOTT MACDONALD
5 Eastgate Avenue
Eastgate
Little Island
Cork
Ireland

T +353 (0) 21 4809800
F +353 (0) 21 4809801
W www.mottmac.com

Client: Wexford County Council

Rev	Date	Drawn	Description	Ch'k'd	App'd
P01	23.08.19	DG	Issued for Licence Application	NS	

Project	River Slaney (Enniscorthy) Drainage Scheme	Designed	D Gallagher / ---
		Drawn	D Gallagher / DG
Title	Slipway Foreshore Lease Map	Dwg Check	B Buckley / BB
		Eng Check	N Samachetty / NS
		Coordination	N Samachetty / NS
		Approved	B Williams / BW
Suitability Description	Suitable for Information	Scale at A3	1:2500
		Status Stamp	NOT FOR CONSTRUCTION
Drawing Number	355741-MMD-00-XX-DR-N-0135	Revision	P01
		Suit. Code	S2
		Security	STD

C:\pw_working\pwise_cde\gal38209\dms09562\355741-MMD-00-XX-DR-N-0135.dwg Jan 10, 2020 - 12:20PM gal38209