A3

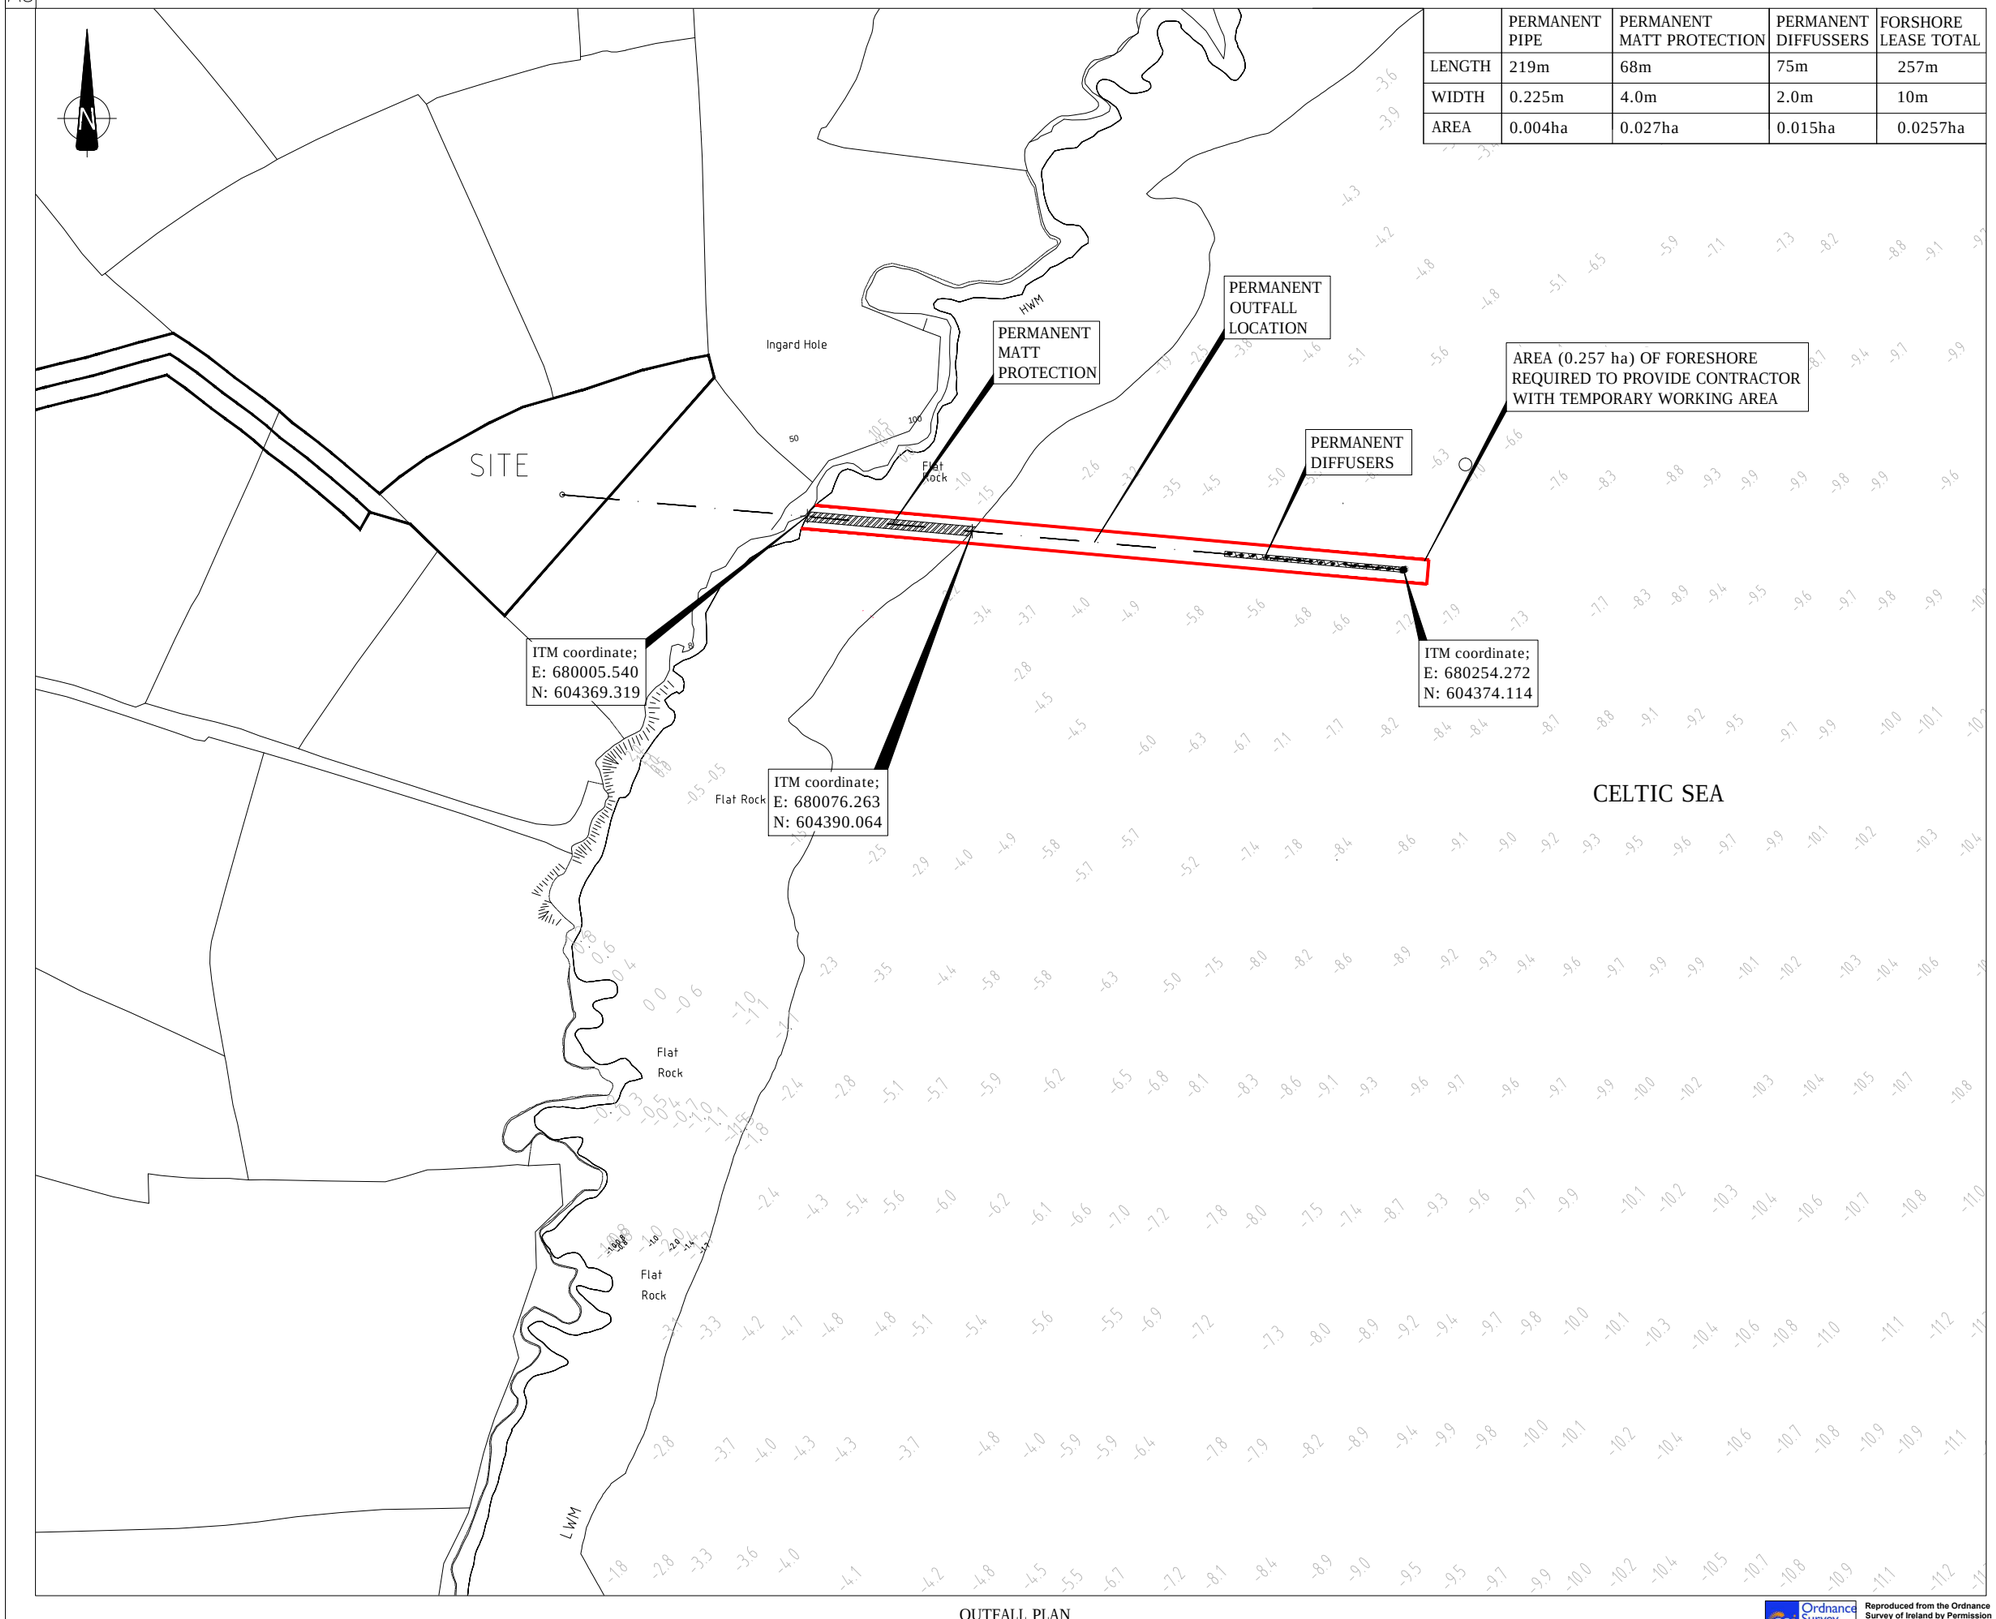

	PERMANENT PIPE	PERMANENT MATT PROTECTION	PERMANENT DIFFUSSERS	FORSHORE LEASE TOTAL
LENGTH	219m	68m	75m	257m
WIDTH	0.225m	4.0m	2.0m	10m
AREA	0.004ha	0.027ha	0.015ha	0.0257ha

OUTFALL PLAN
SCALE 1:2500

Reproduced from the Ordnance Survey of Ireland by Permission of the Government. Licence No. 3-3-34

©BYRNE LOOBY PARTNERS. ALL RIGHTS RESERVED. CONFIDENTIAL AND PROPRIETARY.

LEGEND

PROPOSED OUTFALL

PROPOSED CONCRETE MATT PROTECTION

PROPOSED DIFFUSERS

LEASE AREA

APPROVED BY:
Michael McErlean

ADDRESS:
H5 Centrepoint Business Park,
Oak Road,
Dublin 12

DATE:

Rev	Date	Description	By	Chk	App

CLIENT

PROJECT
FETHARD ON SEA MAIN DRAINAGE SCHEME

DRAWING TITLE
FORESHORE LICENCE MAP
PLAN

STATUS
APPROVAL

Date: 02/10/15	Scale: AS SHOWN	Drawn: MS	Chk: MMcE	App: DR

Project No:	Drg. No:	Rev:
W3137	W3137-701	00