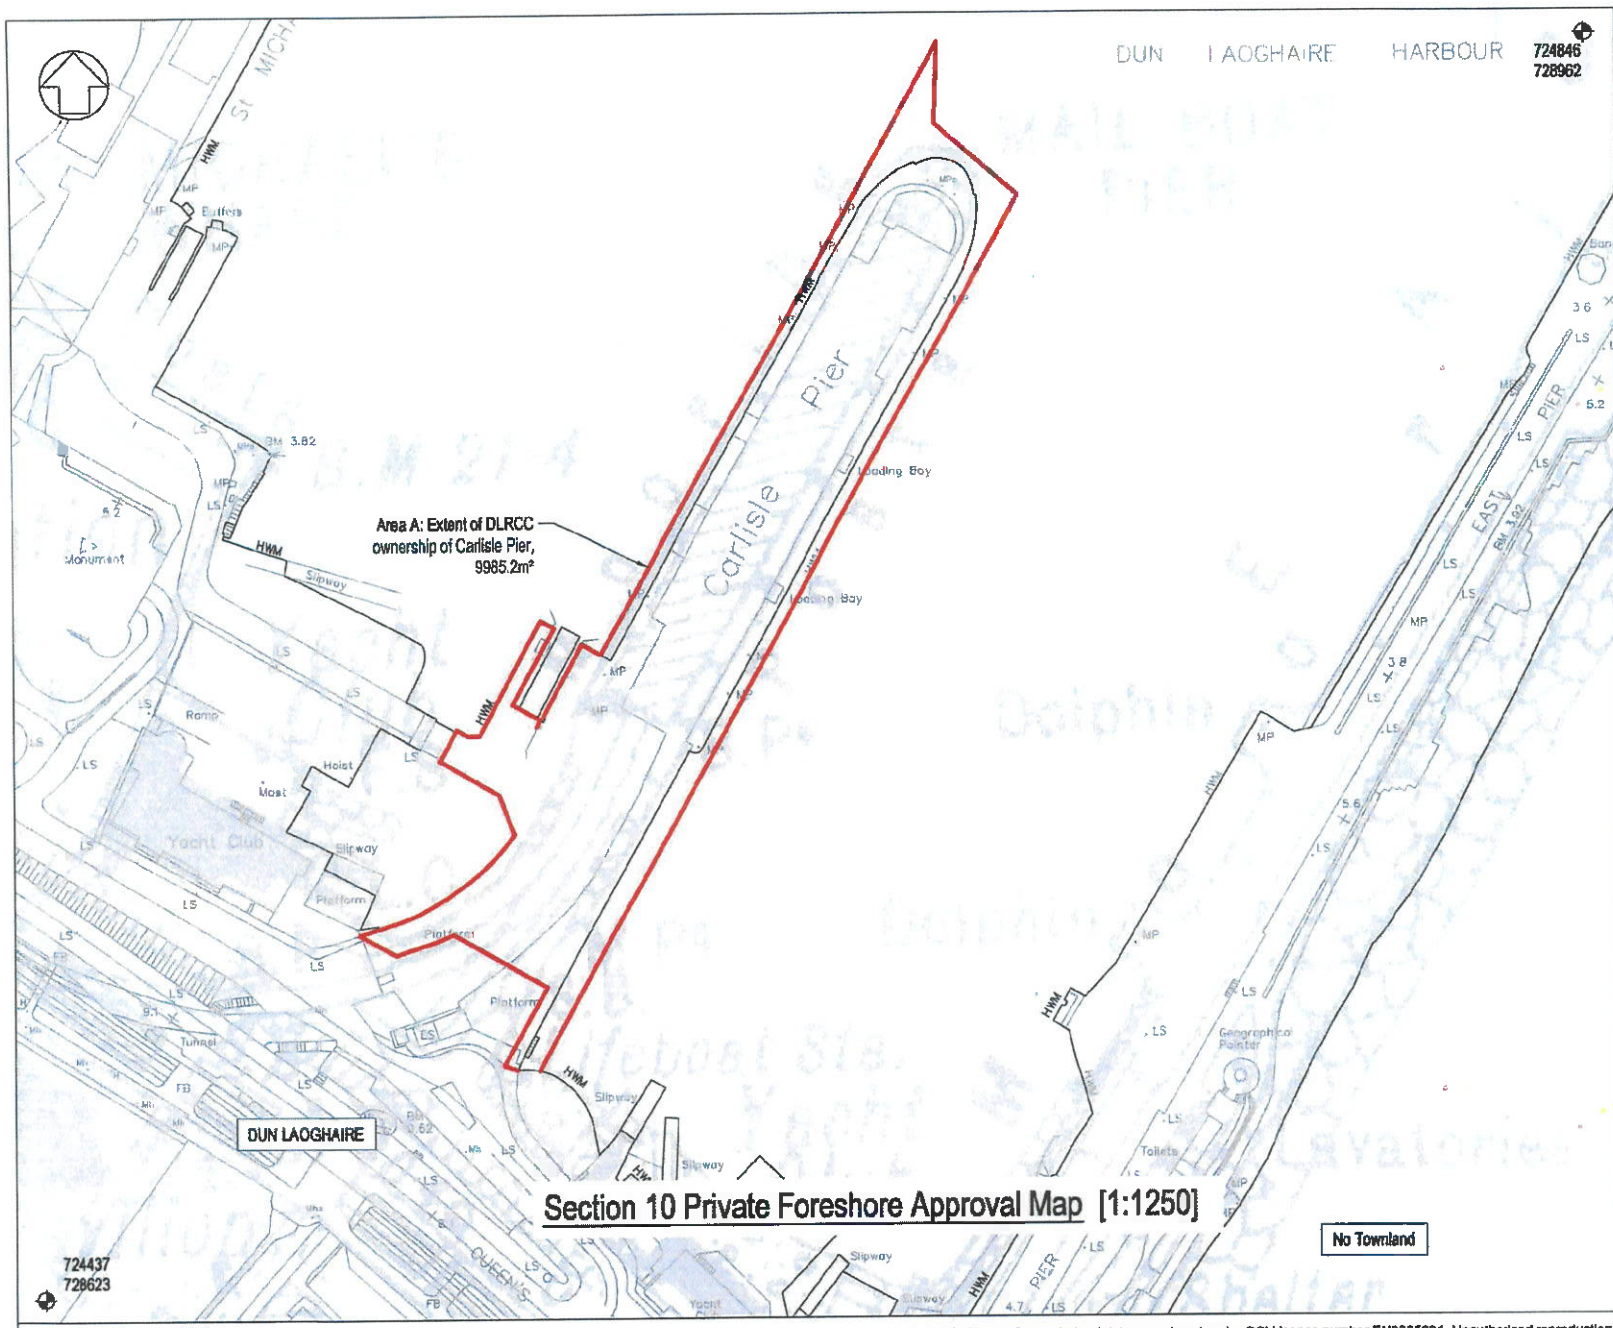

NOTES

1. Verifying Dimensions.
The contractor shall verify dimensions against such other drawings or site conditions as pertain to this part of the work.

2. Existing Services.
Any information concerning the location of existing services indicated on this drawing is intended for general guidance only. It shall be the responsibility of the contractor to determine and verify the exact horizontal and vertical alignment of all cables, pipes, etc. (both underground and overhead) before work commences.

3. Issue of Drawings.
Hard copies, dxf and pdf will form a controlled issue of the drawing. All other formats (dwg, dxf etc.) are deemed to be an uncontrolled issue and any work carried out based on these files is at the recipients own risk. RPS will not accept any responsibility for any errors arising from the use of these files, either by human error by the recipient, listing of un-dimensioned measurements, compatibility issues with the recipient's software, and any errors arising when these files are used to aid the recipients drawing production, or setting out on site.

4. Datum

Site Address:

Carlisle Pier,
Dun Laoghaire Harbour,
County Dublin.

DoHLGH File Reference: FS 007290

Signed: [redacted]

RPS UK & Ireland Ltd.
Elmwood House
74 Boucher Road,
Belfast.
BT12 6RZ
MEng MsC CEng MIStructE MIEI
Date: 03.08.2021

rev	amendments	check	date

rps Elmwood House, 74 Boucher Road, Belfast, BT12 6RZ
T +44 (0) 28 90 667914
F +44 (0) 28 90 664286
W www.rpsgroup.com/ireland
E ireland@rpsgroup.com

Client
Dun Laoghaire Rathdown County Council

Project
Carlisle Pier Berth 2 Fender Replacement

Title
Section 10 Private Foreshore Approval Map

Project Number	Sheet Size	Drawing Scale
IBM0809	A3	1:1250

Drawing Number
M0809-RPS-00-XX-DR-C-0010

Drawn By	Status	Revision
[redacted]	S4	-

Checked By	Approved By	Date
[redacted]	[redacted]	03/08/2021

Includes Ordnance Survey Ireland data reproduced under OSI Licence number EN0005021. Unauthorised reproduction infringes Ordnance Survey Ireland and Government of Ireland copyright. © Ordnance Survey Ireland, 2021