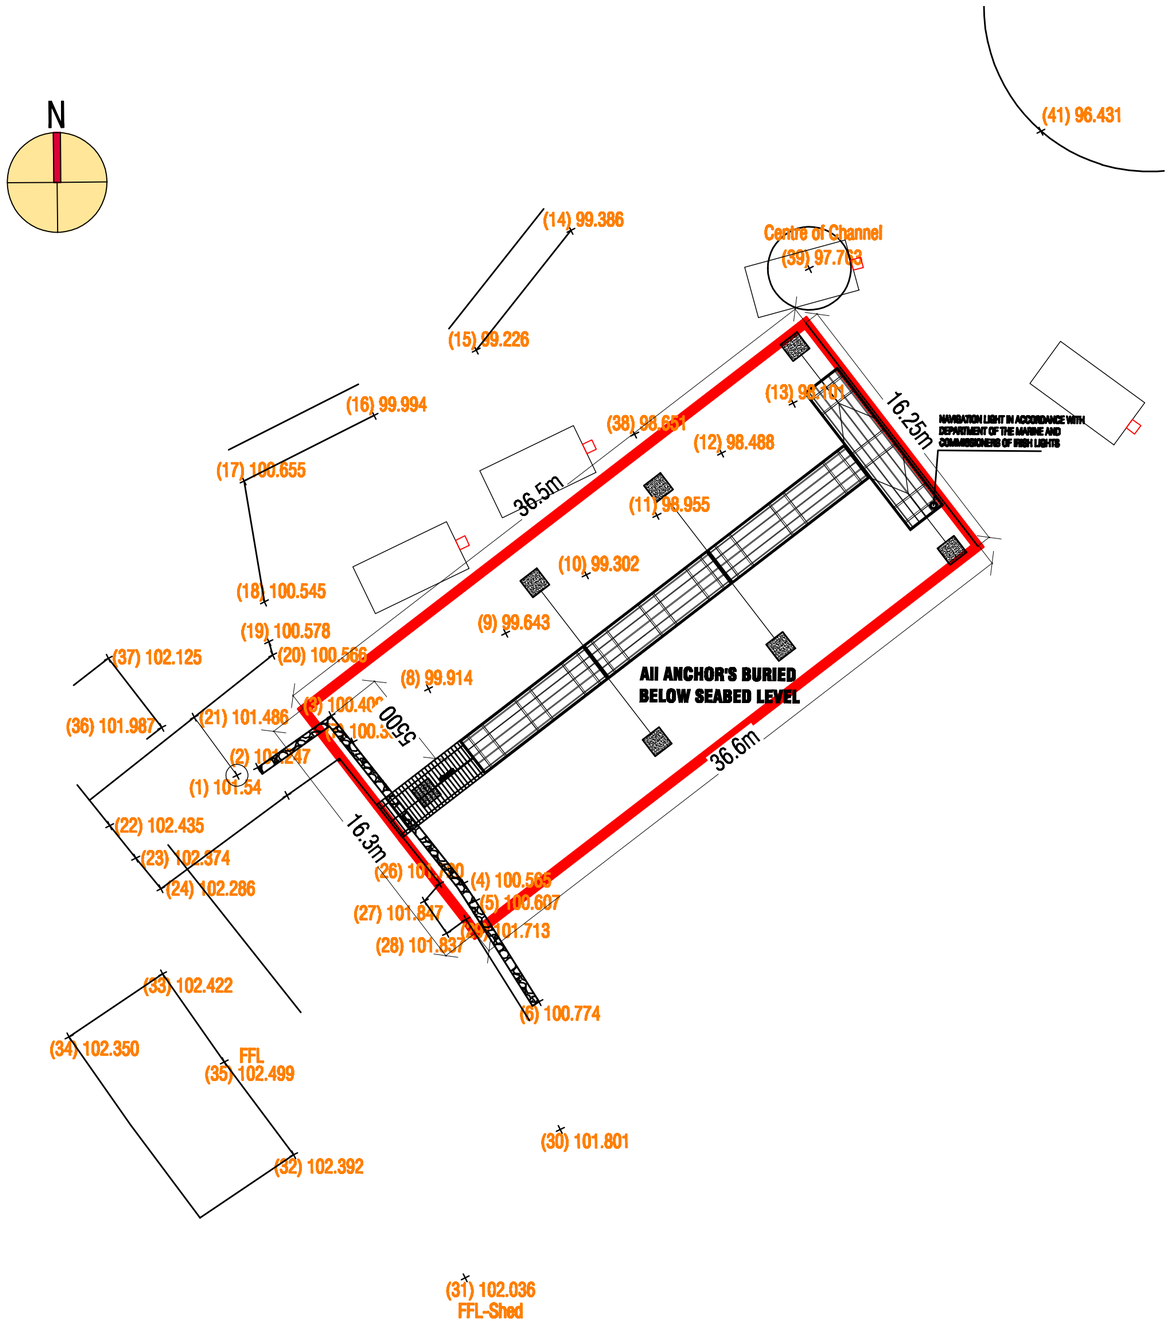


Site Layout Map
Scale 1:250
Site Edged Red

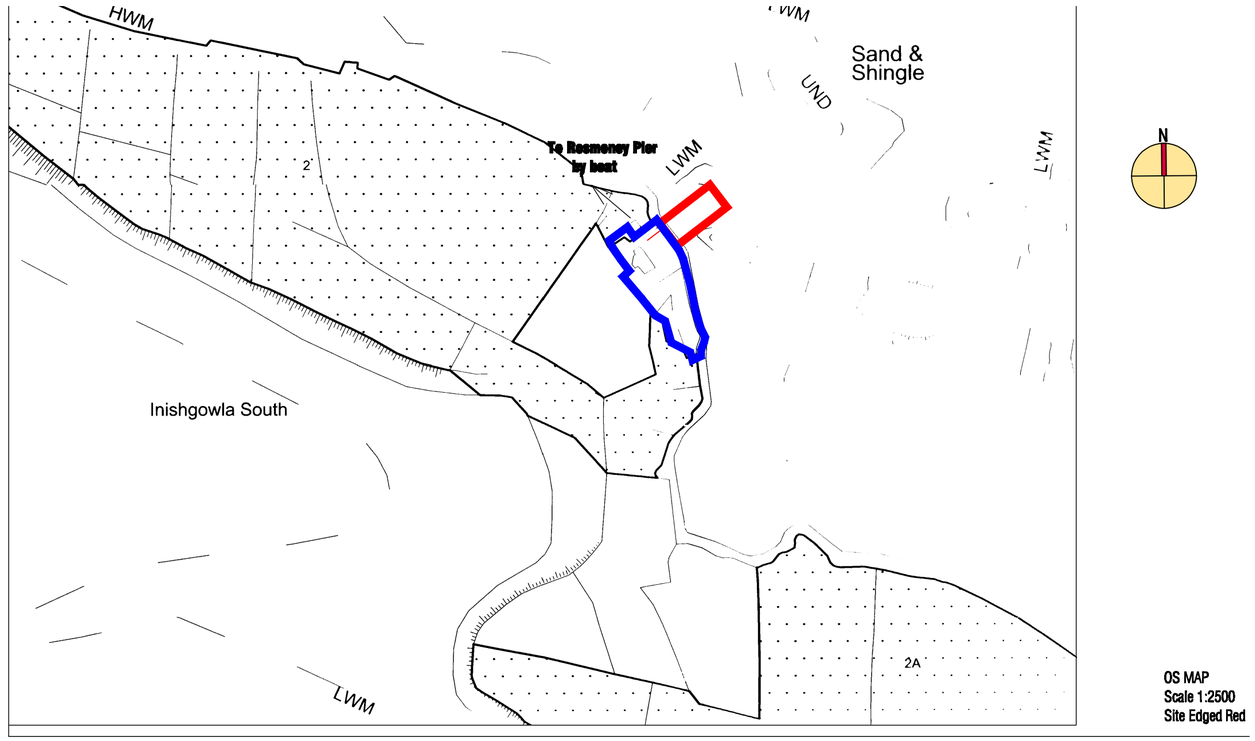


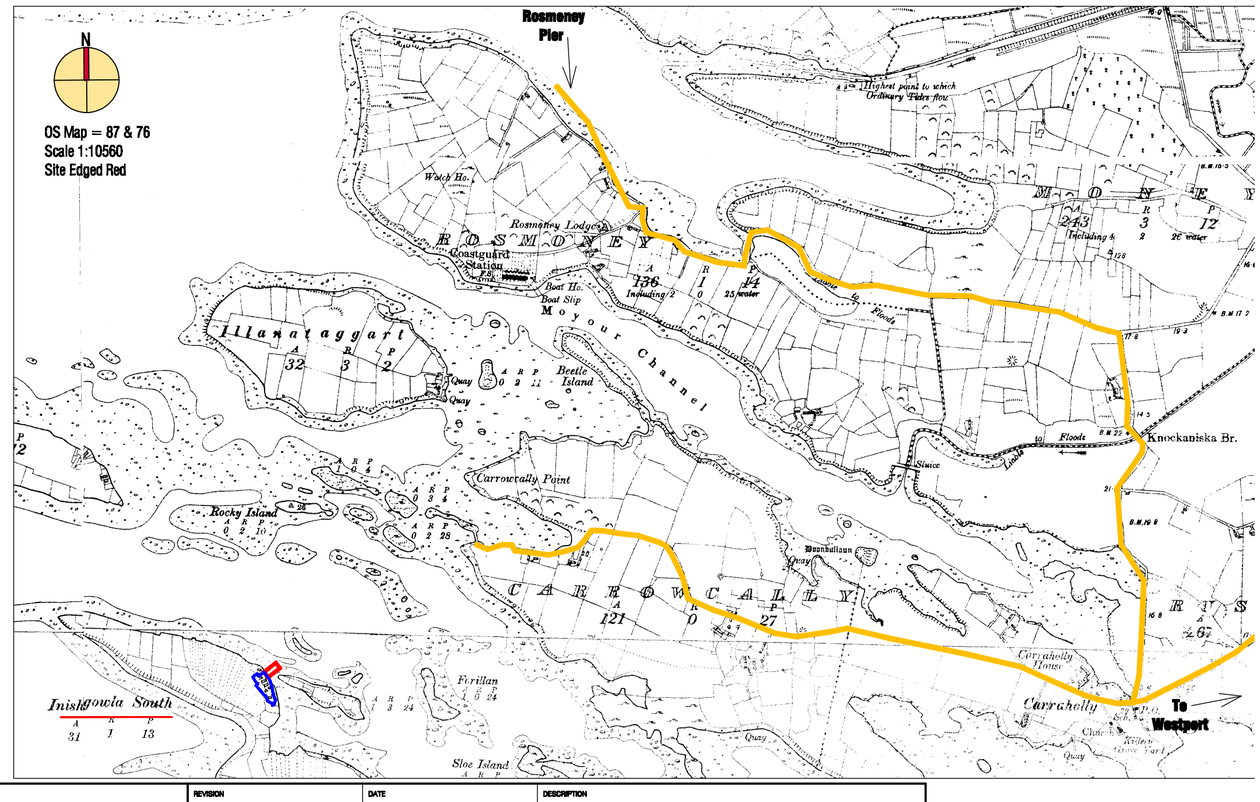


Ordnance Survey Ireland
Licence No. AR 0033017
Ordnance Survey Ireland
Government of Ireland

John Lambe
ARCHITECTURE & ENGINEERING SERVICES LTD
QUAY STREET WESTPORT CO MAYO
T +353(0)98 25122 / 26027 F +353(0)98 26002
VAT REGISTRATION NO. 9696375K

| | | | | | |
|---|---|---|---|---|---|
| DRAWING TITLE: **Site Location & Layout Maps** | | | | DRAWING NO.: **L--03a** | |
| PROJECT: **Devery Foreshore Licence Application** Inishgowla South, Clew Bay, Co Mayo | | | | JOB NO.: **4397** | |
| DATE: **3rd January 2017** | SCALE: **1:10560/2500/250** | DRAWING PATH: \\VP-SERVER\Work\Company Shared Folder\cad server\Drawings\4397-~1\4397Fwings II | PURPOSE: **Application for Licence** | REVISION: **A** | |

| REVISION | DATE | DESCRIPTION |
|---|---|---|
| | | |
| | | |
| | | |
| | | |
| | | |