Discovery Map with National Grid Co-ordinates

Scale
1:50,000 @ A1
1:100,000 @ A3

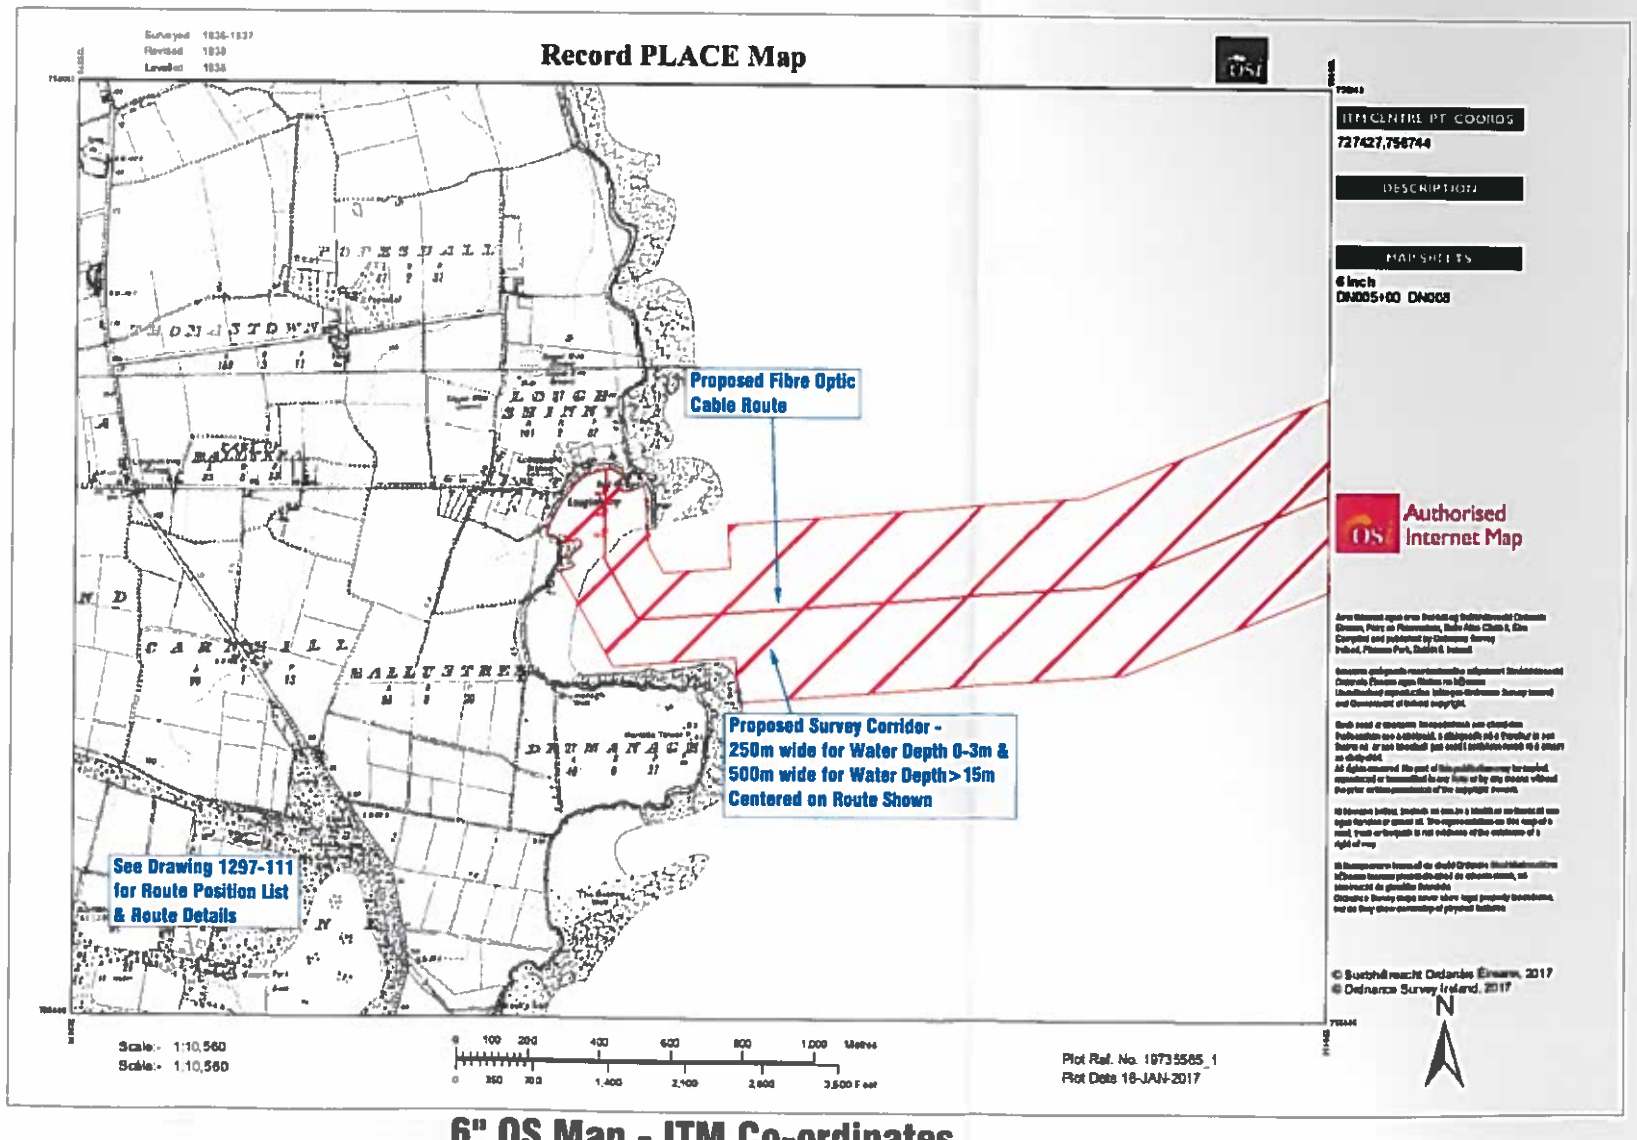

6" OS Map - ITM Co-ordinates

Scale
1:10,560 @ A1
1:21,120 @ A3

NOTES

KP - x Kilometre Point at x km from BMH

TPx Trial Pit x

Area subject to Foreshore Licence Application

1. Foreshore Area for Survey =14.46km²

2. Proposed survey corridor is 500m wide, centered on the route shown.

Signed

Rory Ryan
BE,MSc,C.Eng, MIEI
McMahon Design & Management Ltd.
15 The Seapoint Building
Clontarf Road Dublin 3

Date
02/03/17

CLIENT

AQUACOMMS

PROJECT
CeltixConnect 2
Fibre Optic Cable
Loughshinny Landfall

TITLE
Site Location Map 1
Landfall at Loughshinny

REV	DATE	DESCRIPTION
0	02/03/2017	Initial Drawing

PROJECT NUMBER
1297

DRAWING NUMBER
1297-113

DRAWN BY	RR	SCALE
CHECKED BY	TJMcM	
APPROVED BY	TMcM	AS SHOWN

MDM
McMahon Design & Management Ltd.
Consulting Engineers - Project Managers