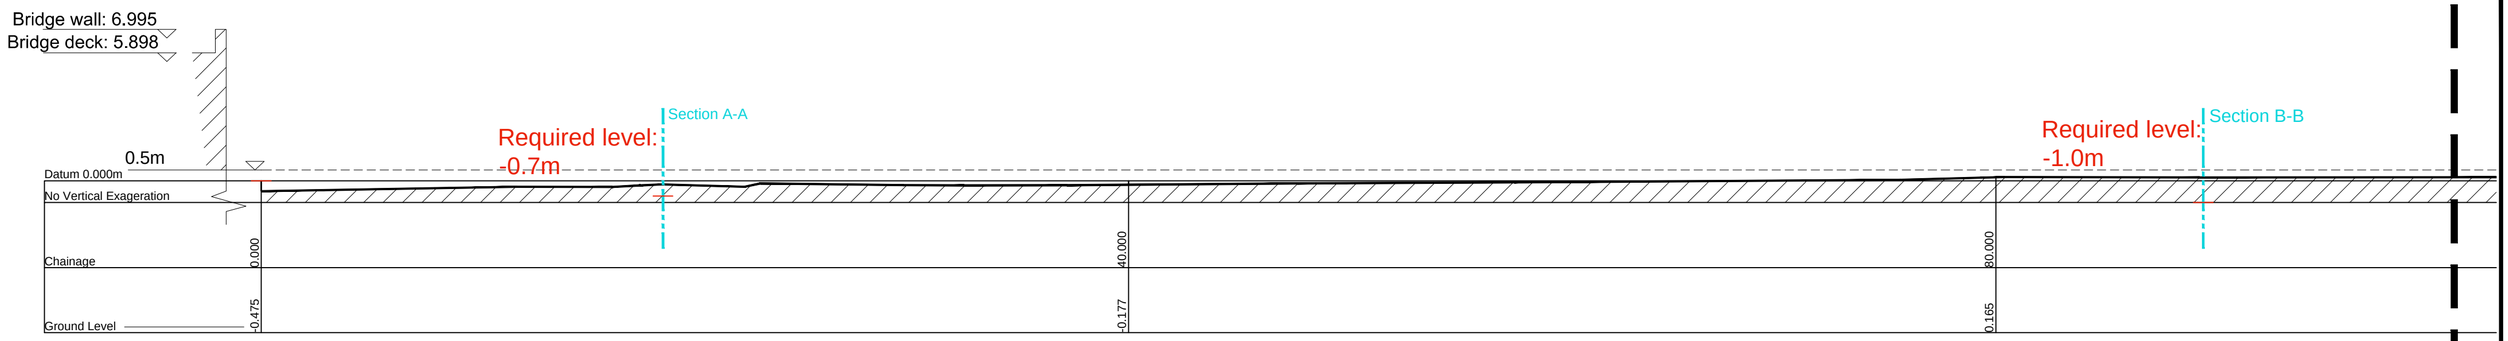

Section 1-1
1:200

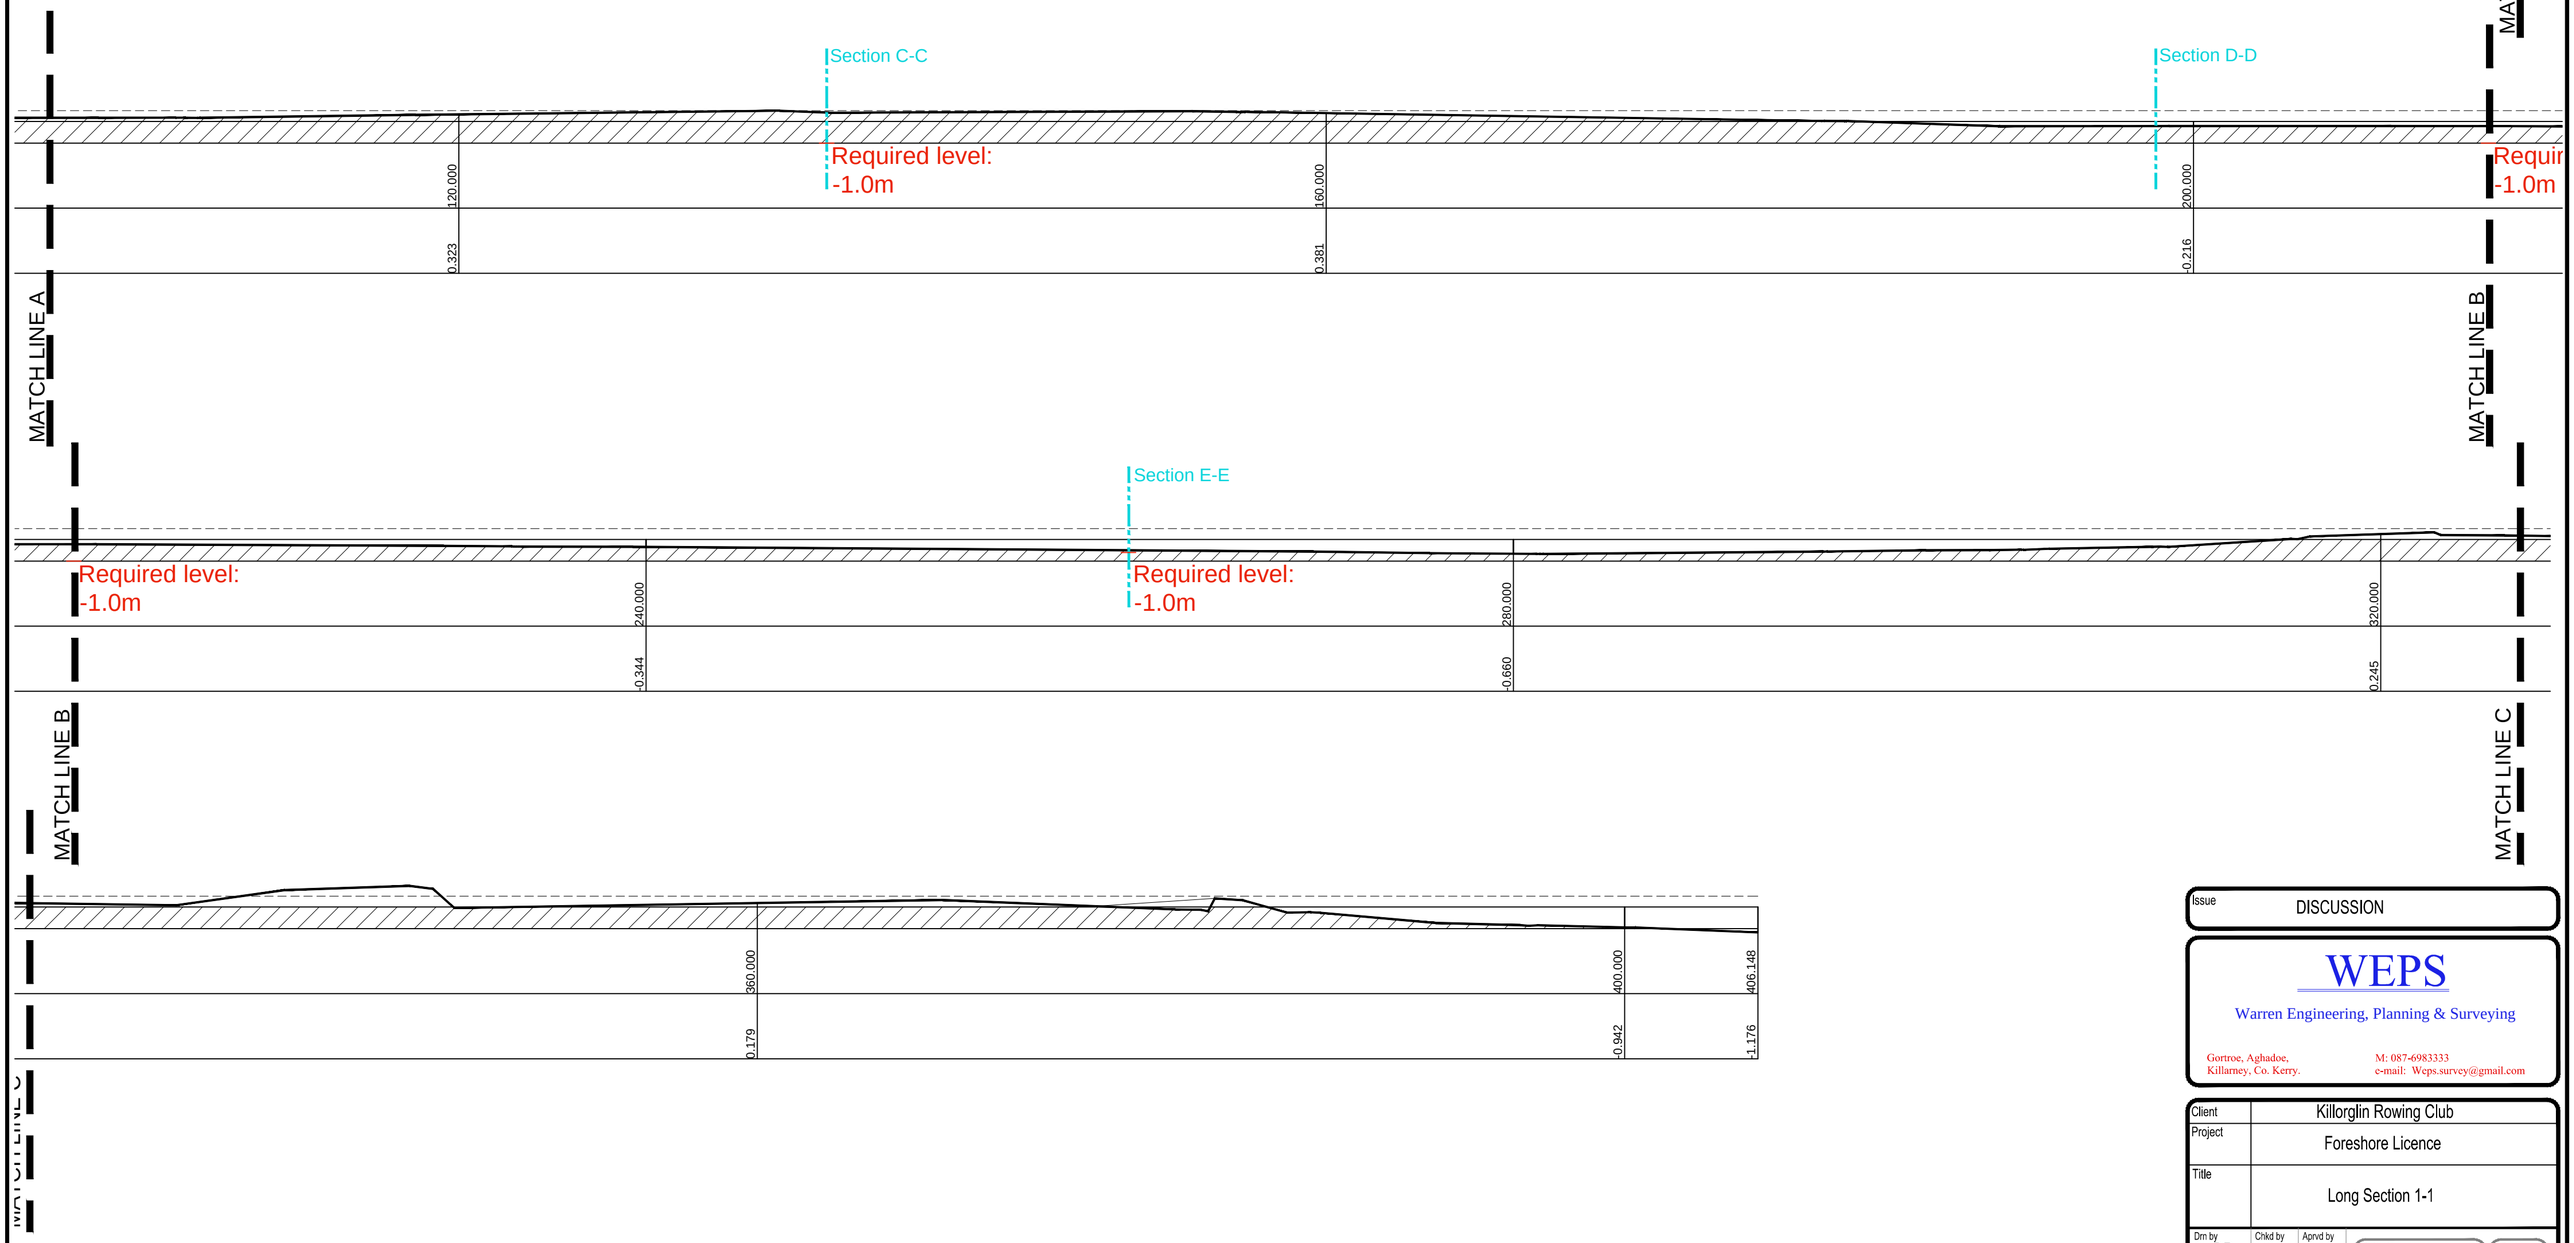

Issue	DISCUSSION

WEPS
Warren Engineering, Planning & Surveying
Gortroe, Aghadoe,
Killarney, Co. Kerry.
M: 087-6983333
e-mail: Weps.survey@gmail.com

Client	Killorglin Rowing Club				
Project	Foreshore Licence				
Title	Long Section 1-1				
Drn by DR	Chkd by	Aprvd by	D Wg. No. KRC 0616 P1	Revision 00	
Date 17.06.16	Scale 1:200 @ A2				