A3

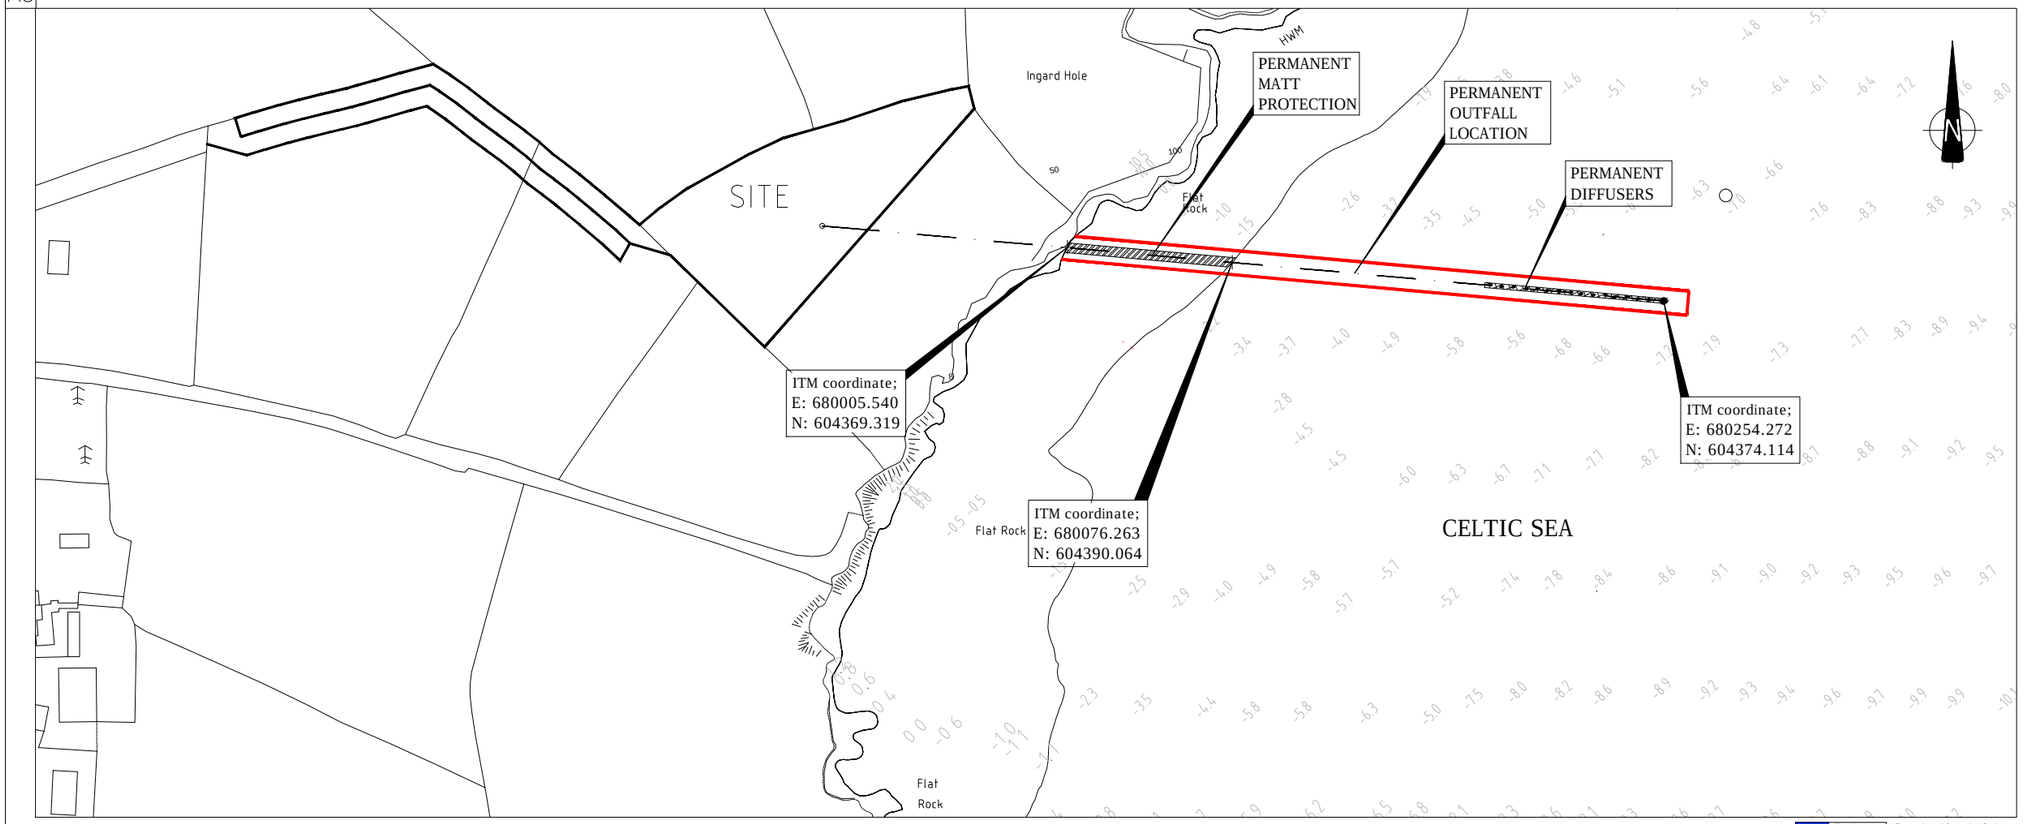

OUTFALL PLAN
SCALE 1:2500

Ordnance Survey Ireland
Reproduced from the Ordnance Survey of Ireland by Permission of the Government. Licence No. 3-3-34

LEGEND

PROPOSED OUTFALL

APPROVED BY:
Michael McErlean

ADDRESS:
H5 Centrepoint Business Park,
Oak Road,
Dublin 12

DATE:

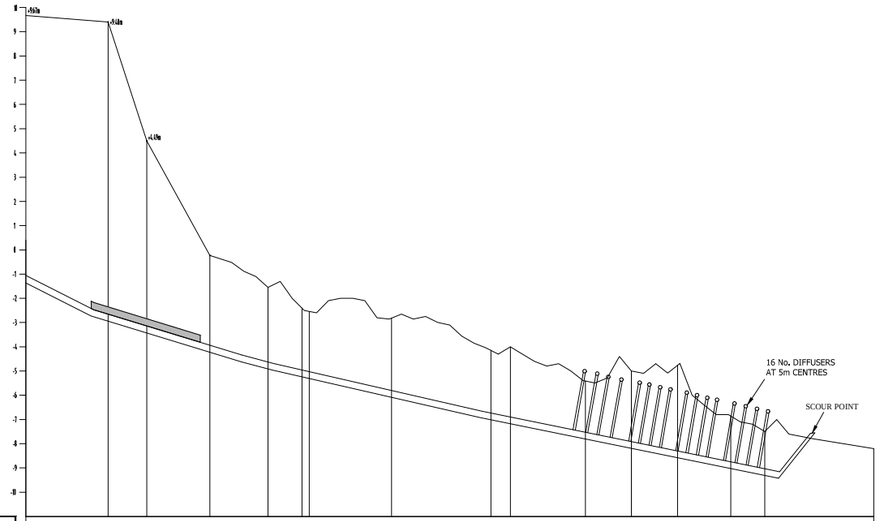

| | | |