Item 12 Section 56

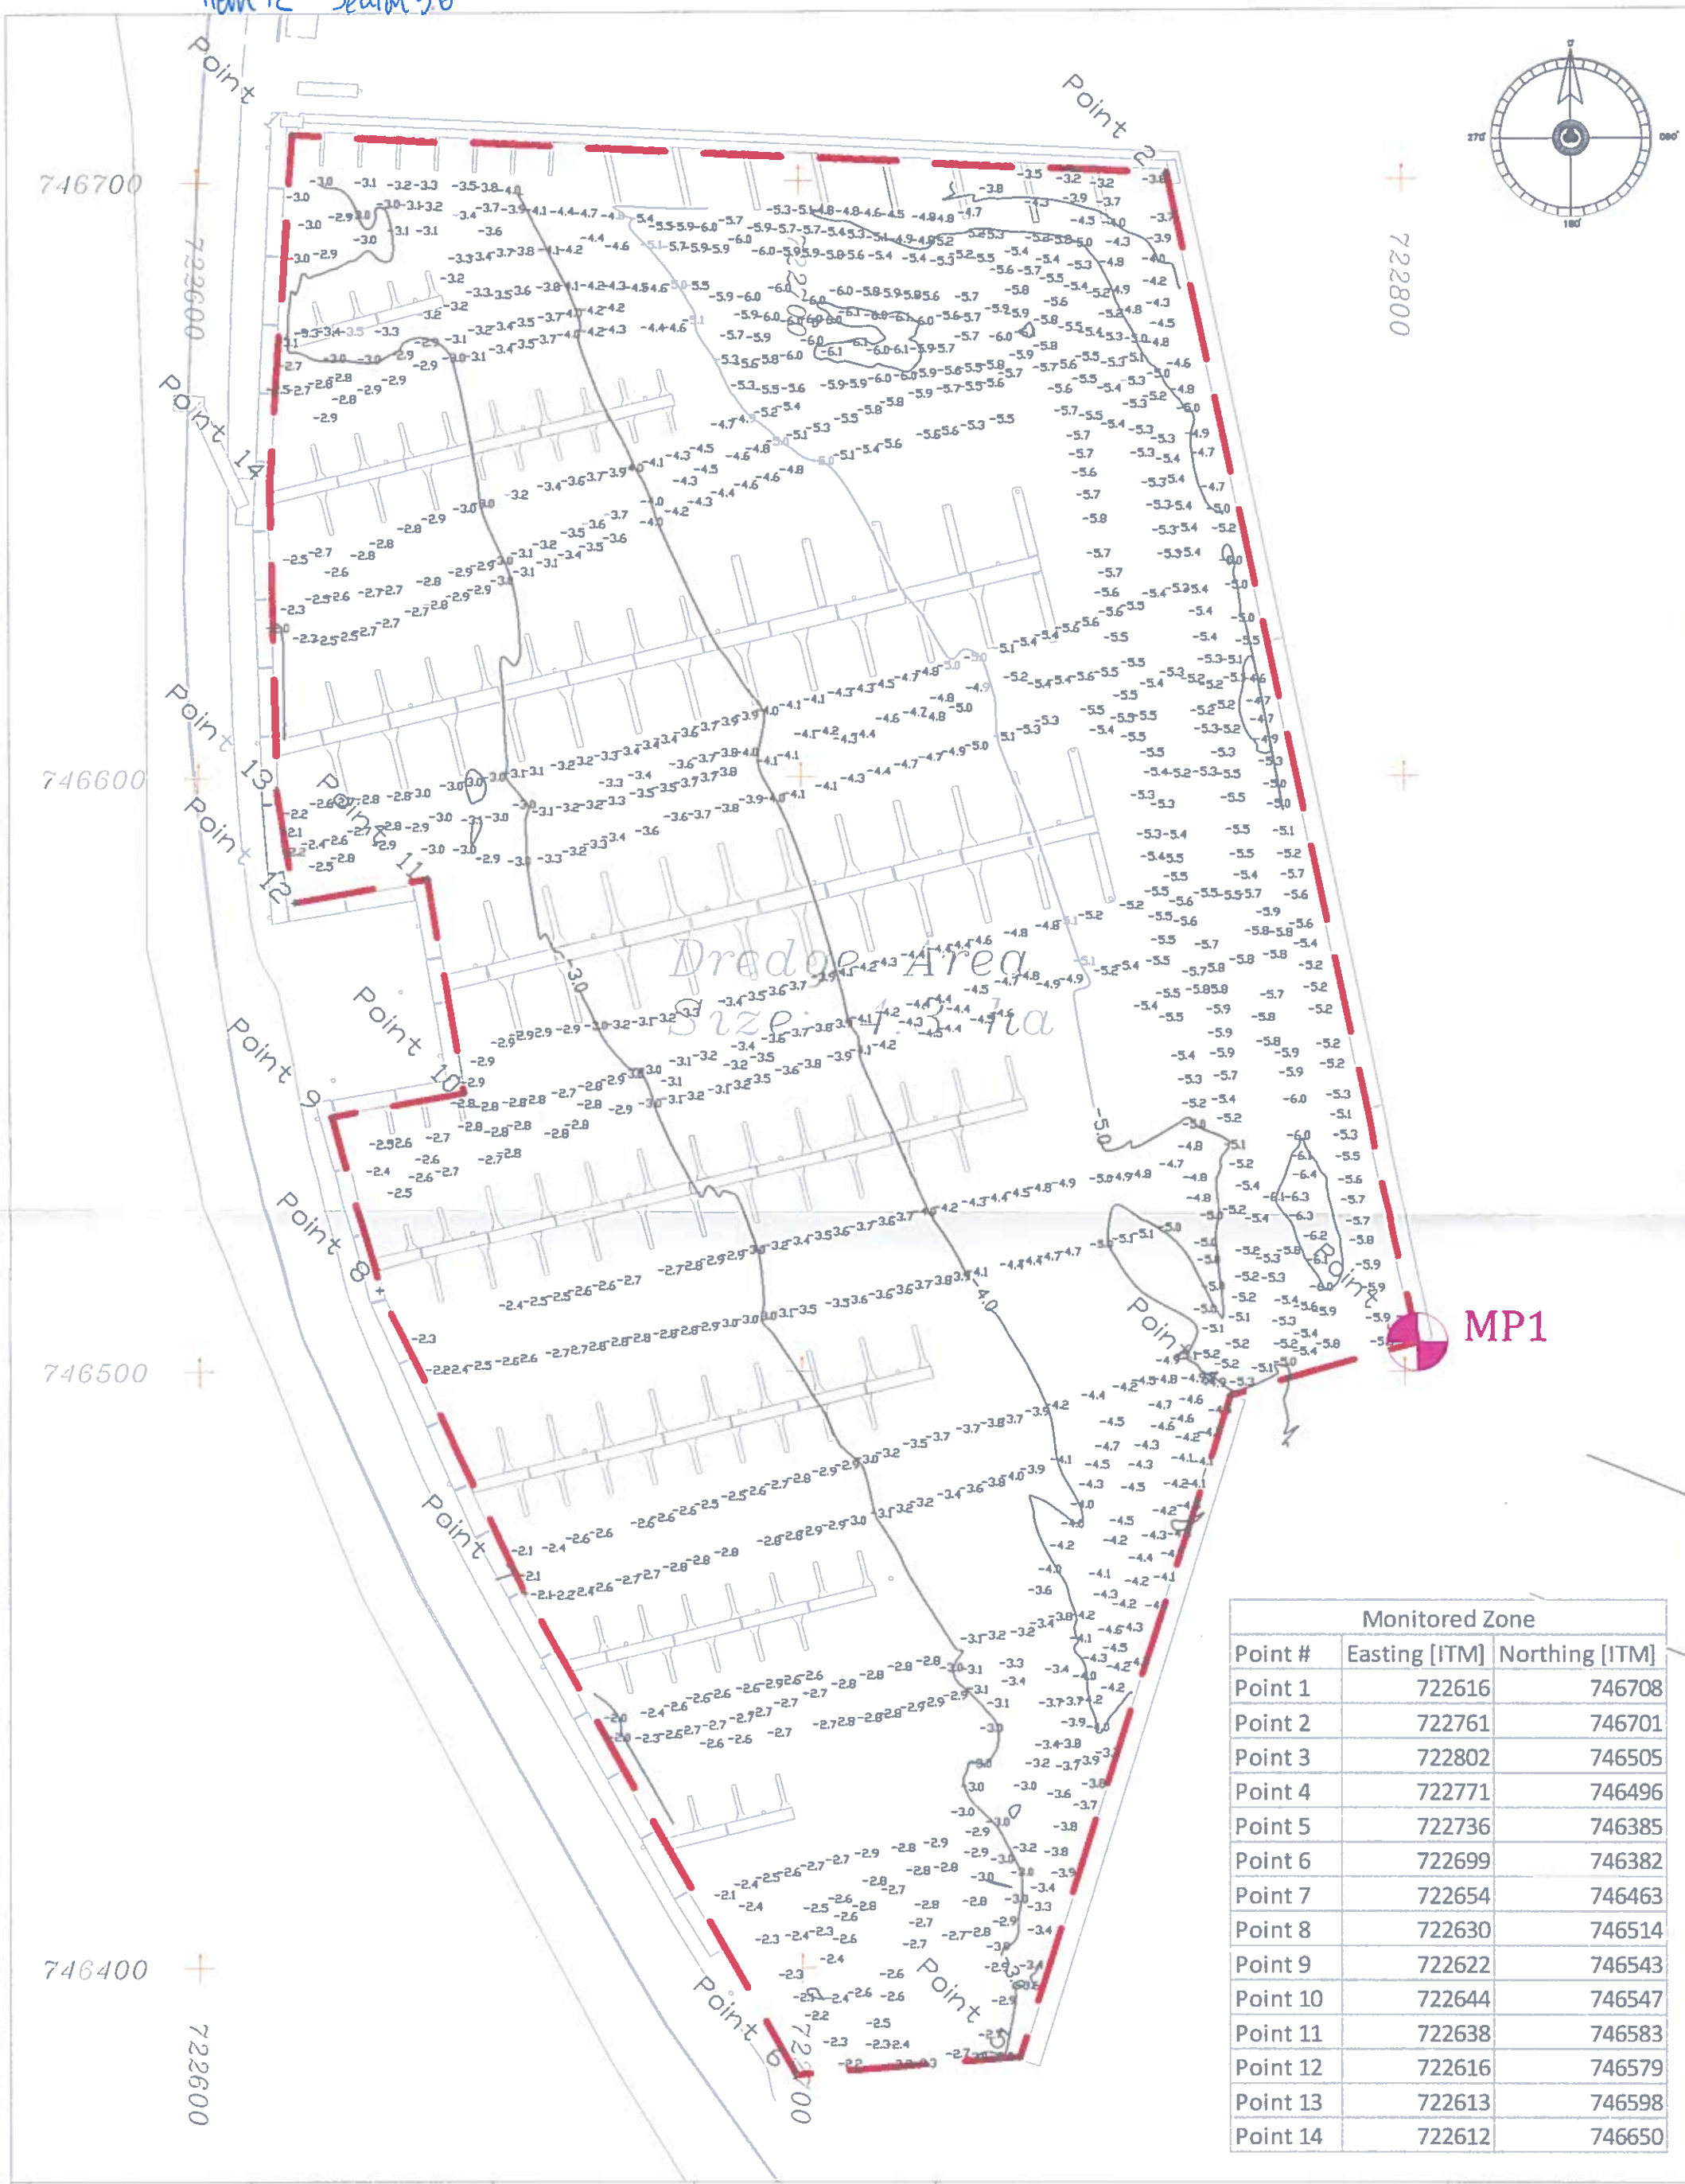

Monitored Zone		
Point #	Easting [ITM]	Northing [ITM]
Point 1	722616	746708
Point 2	722761	746701
Point 3	722802	746505
Point 4	722771	746496
Point 5	722736	746385
Point 6	722699	746382
Point 7	722654	746463
Point 8	722630	746514
Point 9	722622	746543
Point 10	722644	746547
Point 11	722638	746583
Point 12	722616	746579
Point 13	722613	746598
Point 14	722612	746650

SITE: MALAHIDE MARINA

PROJECT: DUMPING AT SEA PERMIT APPLICATION

SHEET TITLE: MONITORING LOCATION POINT MP1

PRODUCED BY: Hydrographic Surveys Ltd. The Cobbles, Crosshaven, Co. Cork, P43 C966 e: info:@hydrosurvey.com t: +353 21 483 1184

JOB NUMBER: PH17027

DRAWING NUMBER: PH17027_G1_D01

REVISION: Rev.01

SCALE: 1:1000 @ A3

APPROVED: J.B.J.

DRAWN BY: Hugh Power (BSc)

APPROVED BY:

DRAWING DATE: 12th March 2018

COORDINATE SYSTEM: Irish Transverse Mercator

DATUM: OD Malin

LEGEND: Monitored Zone; MP1 Monitoring location point

PREPARED BY: Hydrographic Surveys Ltd. The Cobbles, Crosshaven, Co. Cork, P43 C966 e: info:@hydrosurvey.com t: +353 21 483 1184 w: www.hydrosurvey.com

Hydrographic Surveys Ltd.