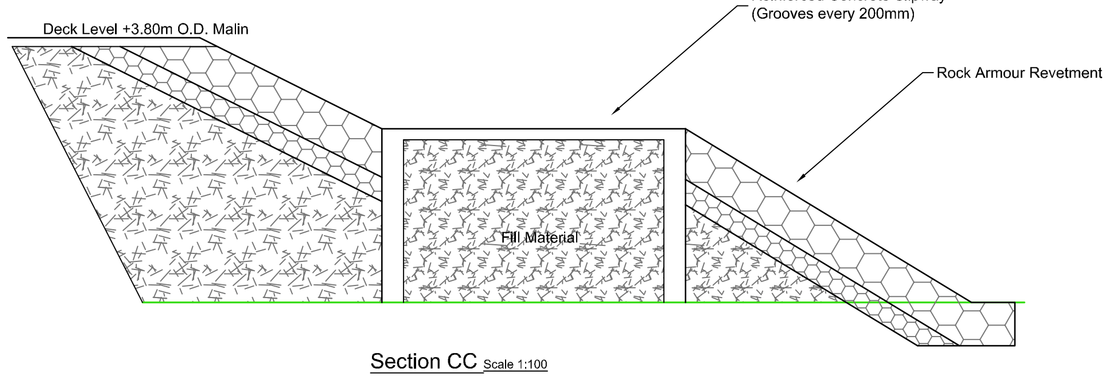

Section CC Scale 1:100

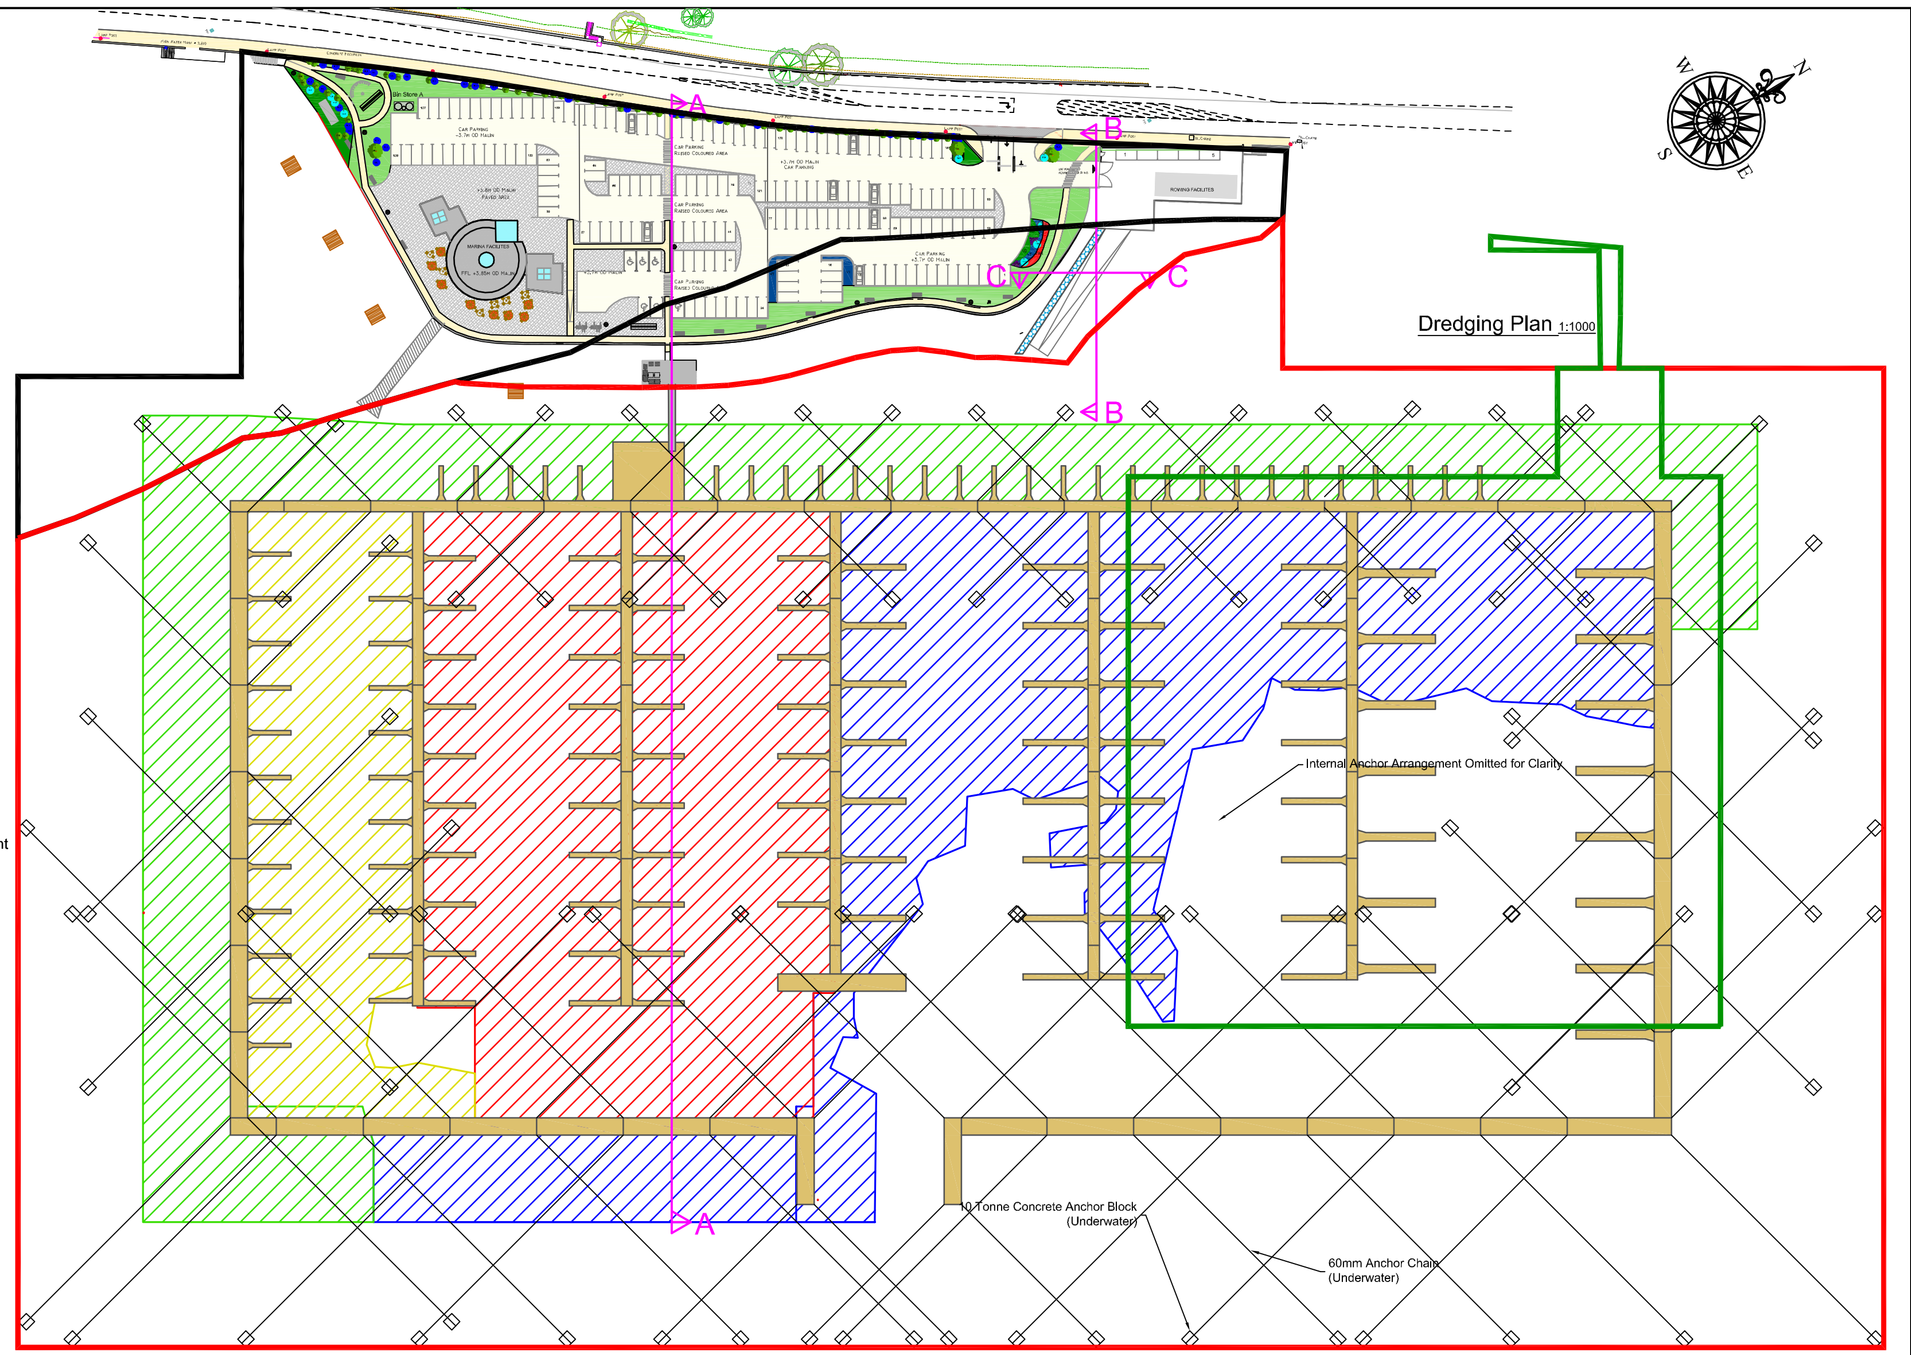

Dredging Plan 1:1000

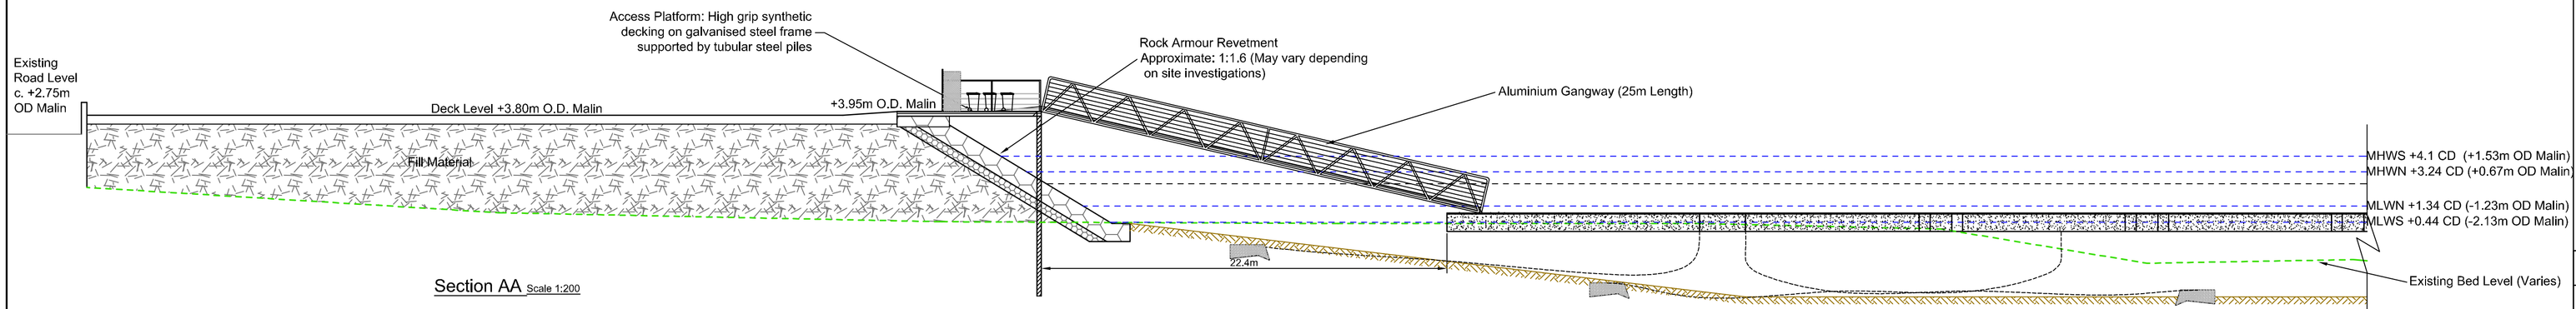

Section AA Scale 1:200

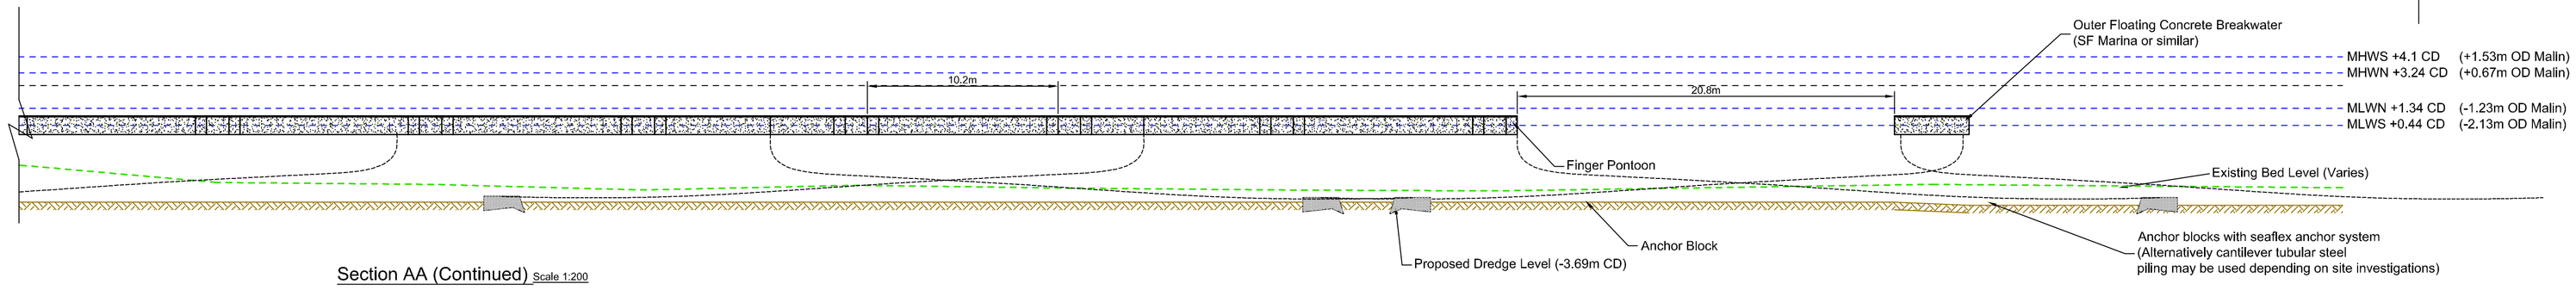

Section AA (Continued) Scale 1:200

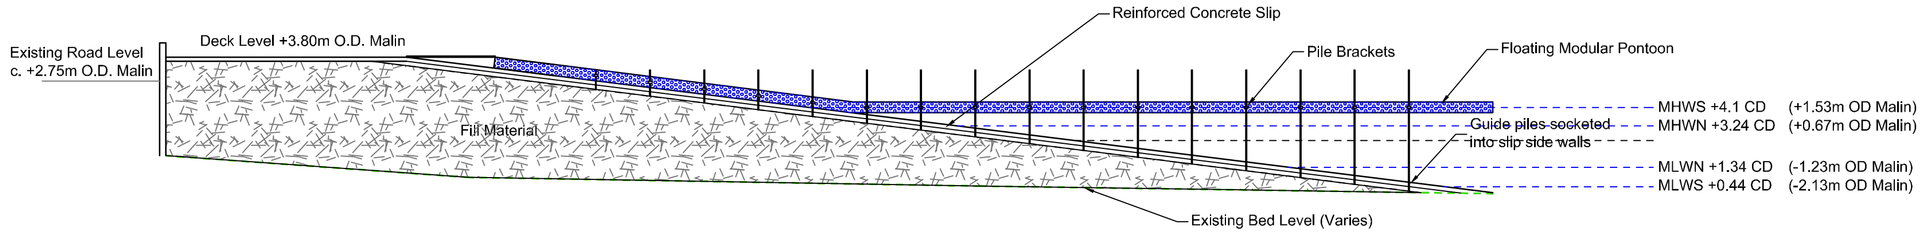

Section BB Scale 1:200 (Section is indicative of levels at MHWS)

This drawing to be read in conjunction with all other CMCE drawings and any other relevant information.

No dimensions are to be scaled from this drawing.

Unless noted otherwise, all dimensions are in millimeters and all levels are in meters from the noted datum.

Copyright reserved.

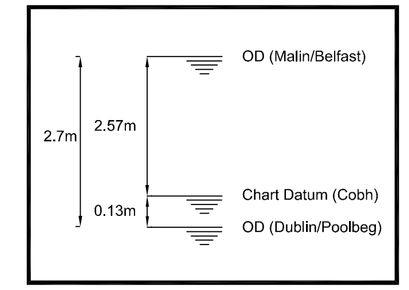

Datum Information

All Dredge Levels are to Chart Datum

Soundings are to O.D. Malin

- Dredge to -3.85m CD
- Dredge to -3.69m CD
- Dredge to -2.06m CD
- Dredge to -1.56m CD

Rev:	Description:	Date:	Drawn:	Checked:
A	Foreshore Application	19/10/12	SMC	AC

Cronin Millar Consulting Engineers
Civil Marine Structural Environmental

Ivy Fort House
5 Cathedral Place
Cobh
Co. Cork

Ph: 021 4815441
email: cork@cmce.ie
website: www.cmce.ie

Client: Monkstown Bay Marina Company Ltd.

Project: Monkstown Marina Phase II Development

Title: Dredging and Anchor Plan and Cross Sections

Scale:	Sheet Size:	Date:
Varies	A1	19/10/2012

Drawn By:	Checked By:	Drawing No:	Revision:
SMC	AC	C285/II/F/6	A