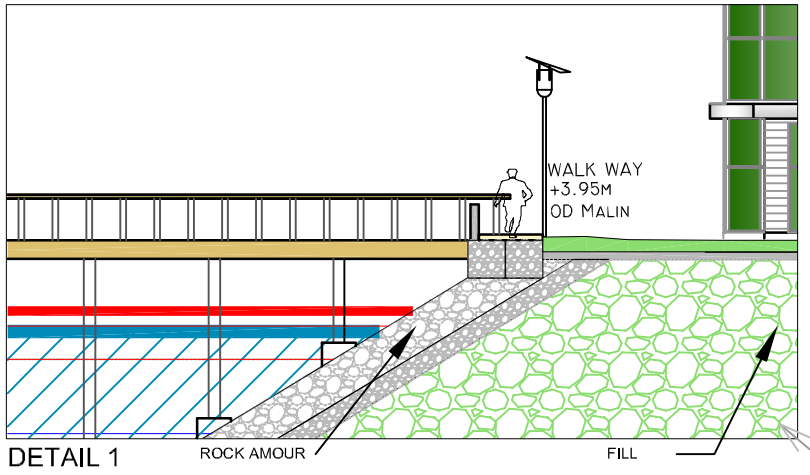

DETAIL 1

REFER TO DRAWING 08 16 12
FOR WALKWAY DETAIL

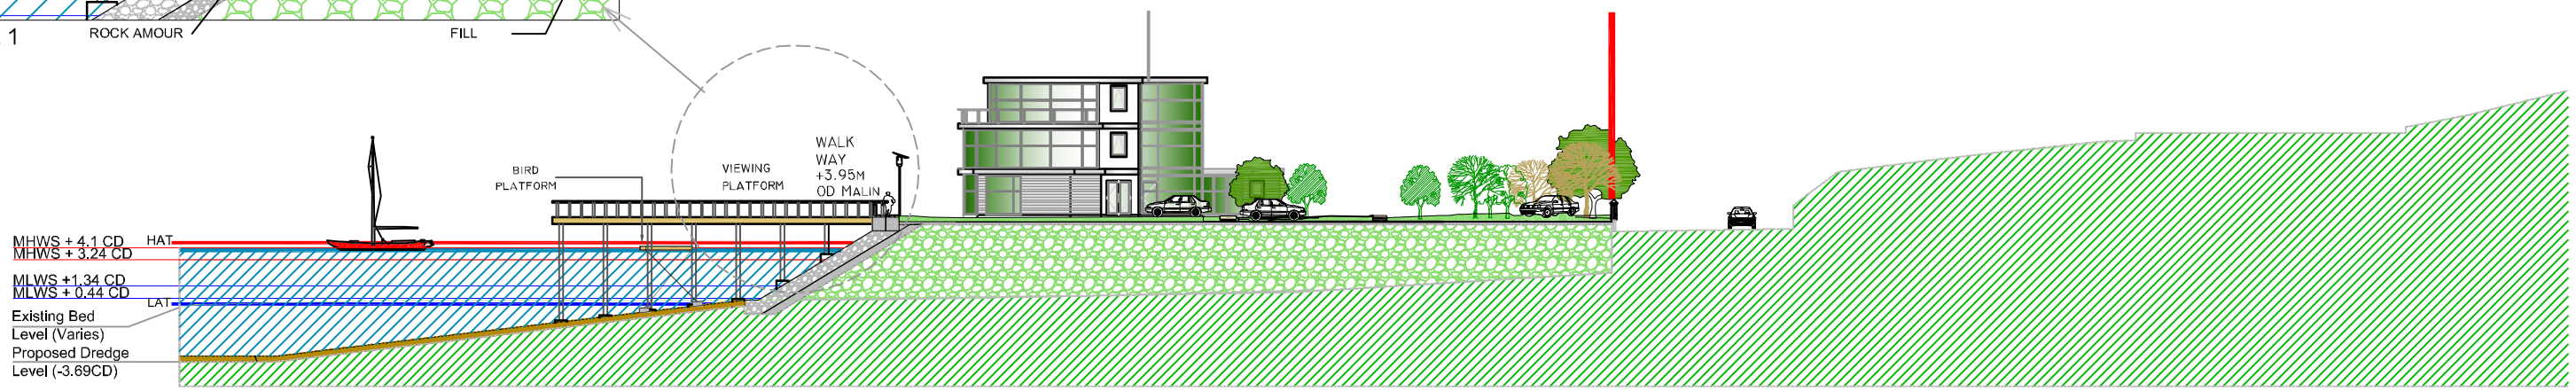

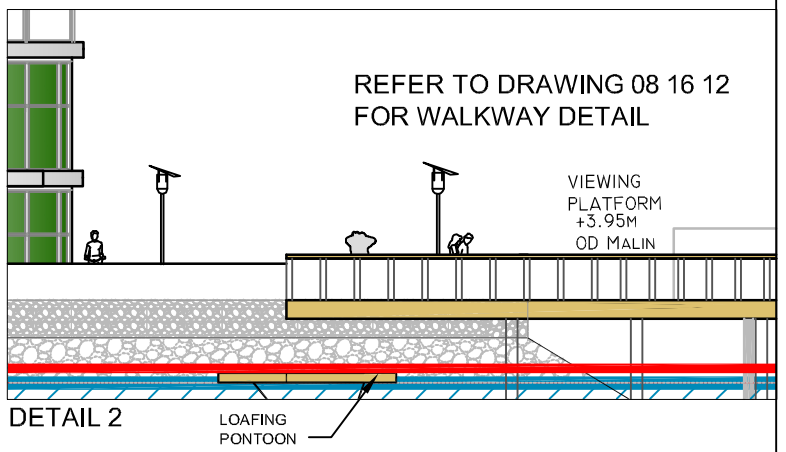

DETAIL 2

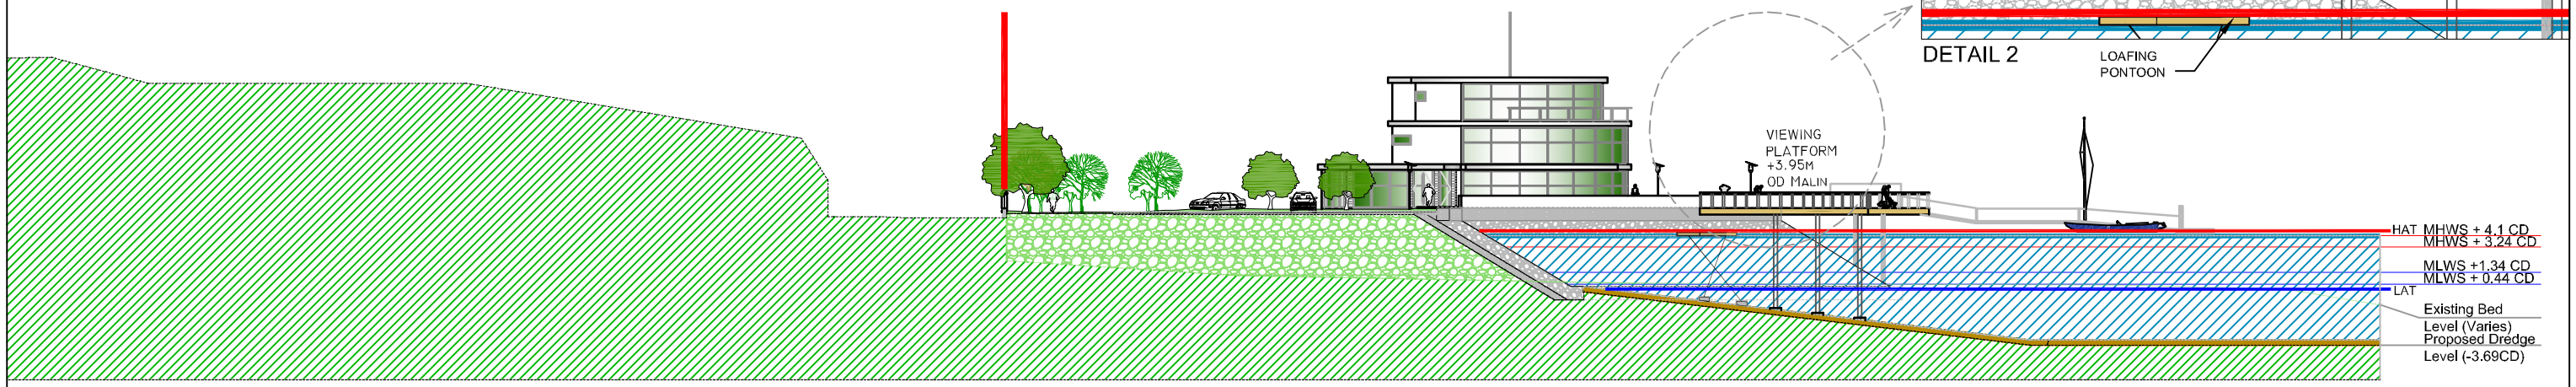

TIME HR:MIN DY:MO:YR DATE	REV	DATE	BY	DESCRIPTION	REV	DATE	BY	DESCRIPTION
Notes: The builder is responsible for checking all dimensions on site and shall refer any discrepancy to the architect for his direction Dimensions take precedence over scale and large scale details/drawings take precedence over smaller scale details/drawings. Proprietory items shall be fixed in strict accordance with the manufacturers instructions This drawing is copyright.	I	05.04.10	LC	ISSUED FOR CFI				

REFER TO DRAWING
08 16 00A
FOR SECTION DETAILS

Client :

Monkstown Bay

Marina Company Ltd

Job Title:

PROPOSED MARINA AND MARINA FACILITIES AND ASSOCIATED CAR PARKING, MONKSTOWN, CO.CORK

PLANNING DWG

Drawing:

SECTION A-A , B-B

Drg. No: 08 16 07

Scale:	Drawn By:	Chkd By:	Date:
A3 1/500	MT	GOS	29/01/09

The Hyde Partnership
ARCHITECTS - PLANNING CONSULTANTS
WATERGOLD,
DOUGLAS
CORK
Phone:(021) 4918 260 Fax: (021) 4918 268
email: enquiries@hyde-architects.com
web: www.hyde-architects.com