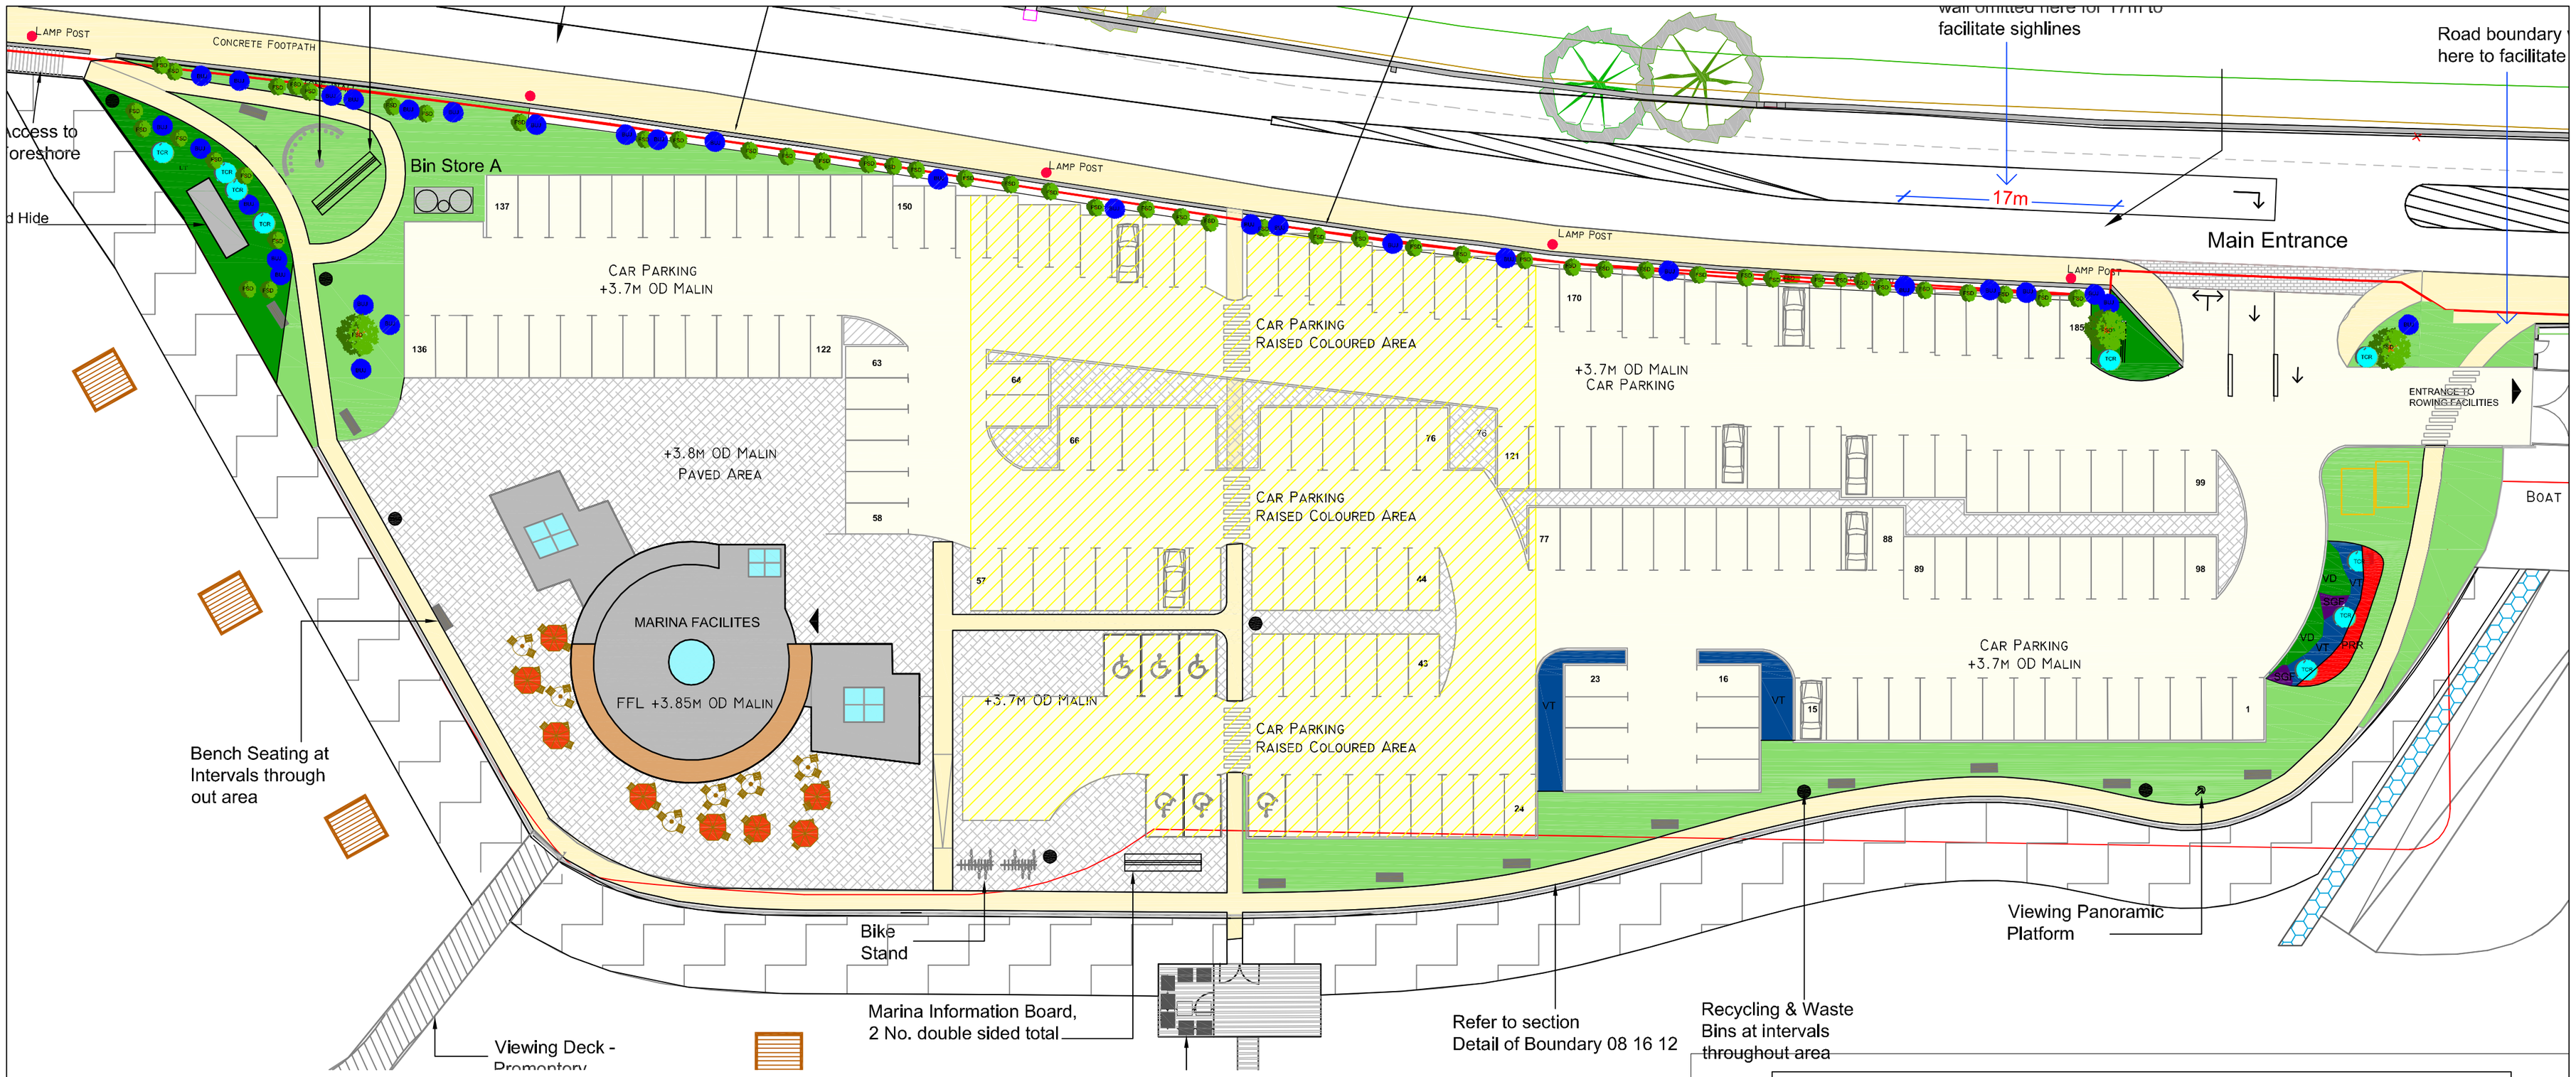

PROPOSED TREES

TYPE	NAME	SIZE AT PLANTING	ULTIMATE HEIGHT	QUANTITY
TCR	TILIA CORDATA RANCHO	14/16cm Girth	12m - 15m	17
BUJ	BETULA JACQUEMONTII	MULTI STEM	12m - 15m	14
FSD	FAGUS SYLVATICA DAWYCK	14/16cm Girth	8m - 10m	12

PROPOSED SHRUBS		SIZE AT PLANTING
VD	VIBURNUM DAVIDII	40/60CM
SGF	SPIRAEA GOLDFLAME	40/60CM
PRR	PHOTINIA RED ROBIN	60/90CM
VT	VIBURNUM TINUS	60/90CM

SITE LAYOUT

TIME: HR:MIN
DY:MH:YR DATE

REV	DATE	BY	DESCRIPTION	REV	DATE	BY	DESCRIPTION
M	06.04.10	LC	ISSUED FOR CFI				

Notes: The builder is responsible for checking all dimensions on site and shall refer any discrepancy to the architect for his direction Dimensions take precedence over scale and large scale details/drawings take precedence over smaller scale details/drawings. Proprietory items shall be fixed in strict accordance with the manufacturers instructions This drawing is copyright.

Client :
Monkstown Bay Marina Company Ltd

Job Title:
PROPOSED MARINA AND MARINA FACILITIES AND ASSOCIATED CAR PARKING, MONKSTOWN, CO.CORK

PLANNING DWG

Drawing:
SITE LAYOUT - LANDSCAPING PLAN

Drg. No: 08 16 200

Scale:	Drawn By:	Chkd By:	Date:
A2 1/500	LC	Paul Hyde.	21/05/08

The Hyde Partnership
ARCHITECTS - PLANNING CONSULTANTS
WATERGOLD,
DOUGLAS
CORK
Phone:(021) 4918 260 Fax: (021) 4918 268
email: enquiries@hyde-architects.com
web: www.hyde-architects.com