A3

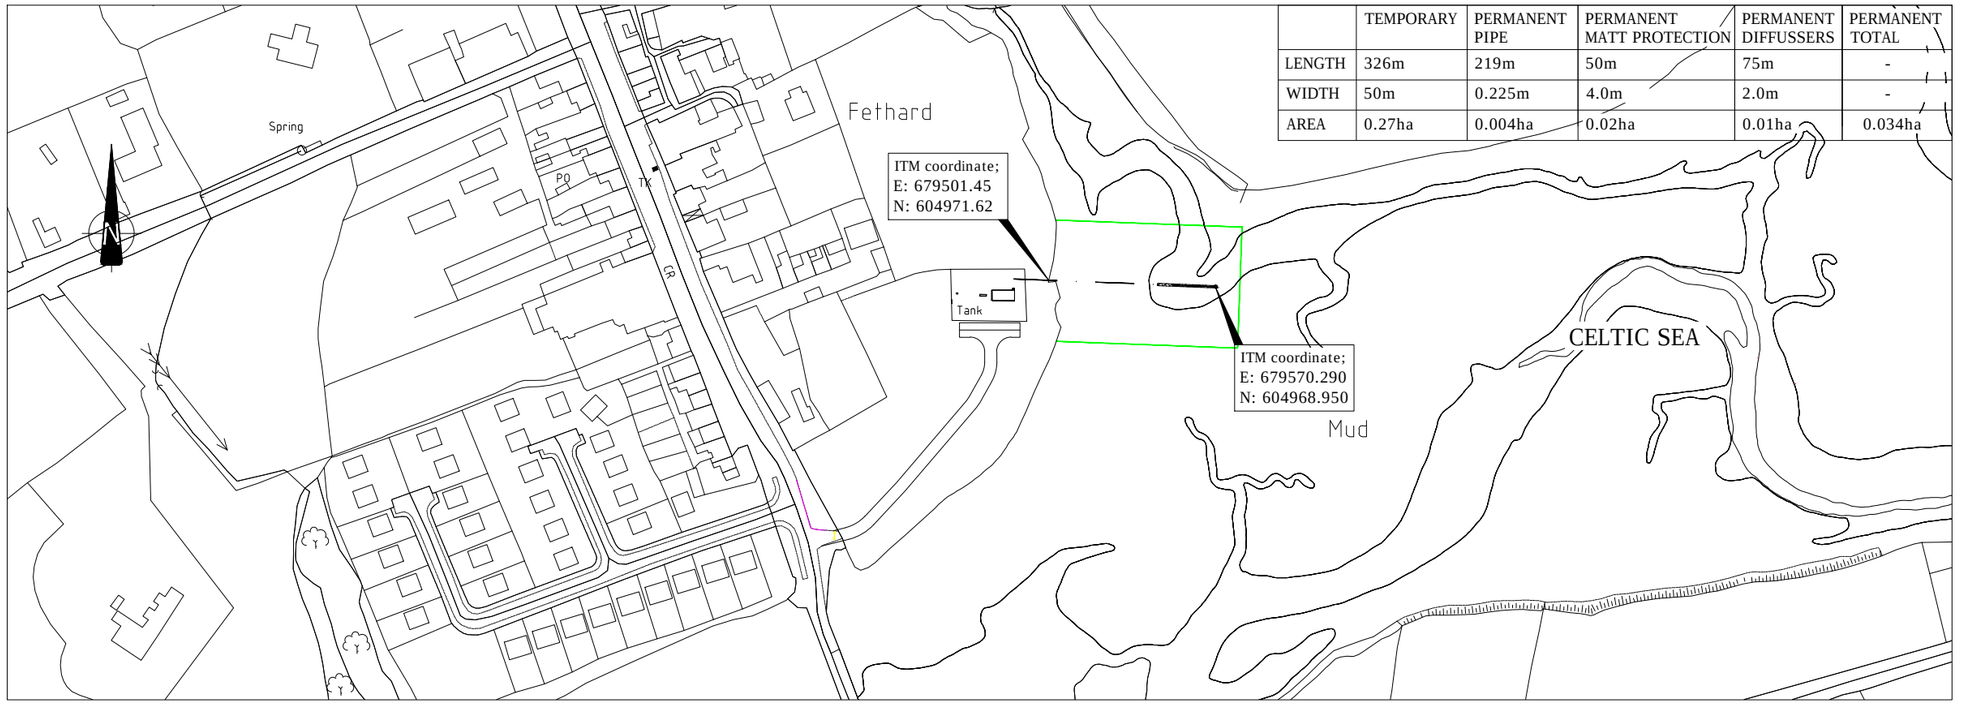

	TEMPORARY	PERMANENT PIPE	PERMANENT MATT PROTECTION	PERMANENT DIFFUSSERS	PERMANENT TOTAL
LENGTH	326m	219m	50m	75m	-
WIDTH	50m	0.225m	4.0m	2.0m	-
AREA	0.27ha	0.004ha	0.02ha	0.01ha	0.034ha

OUTFALL PLAN
SCALE 1:2500

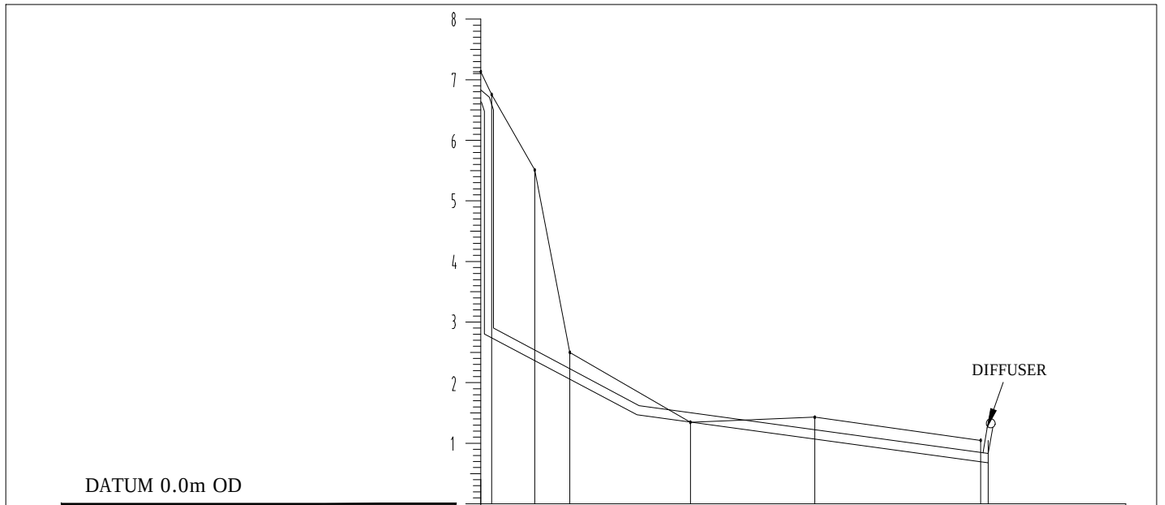

DATUM 0.0m OD

Ground Level	7.13	6.76	5.51	2.5	1.35	1.43	1.05
Invert Level	-	-	-	-	-	-	-
Chainage	0.00	1.80	8.90	14.70	34.60	55.13	83.75
Pipe ϕ, Type & Grad.	225mmϕ @ TBC.						
Location	FORESHORE						

OUTFALL LONGSECTION
SCALE H: 1:1000
V: 1:100

GENERAL NOTES

LEGEND

TEMPORARY WORKING AREA

APPROVED BY:
Michael McErlean

ADDRESS:
H5 Centrepoint Business Park,
Oak Road,
Dublin 12

DATE:

Rev	Date	Description	By	Chk	App

CLIENT

PROJECT
FETHARD ON SEA MAIN DRAINAGE SCHEME

DRAWING TITLE
FORESHORE LICENSE MAP
PUMPING STATION OUTFALL
TEMPORARY WORKS AREA PLAN & SECTION

STATUS
FOR INFORMATION

Date: 25/11/15	Scale: AS SHOWN	Drawn: SM	Chk: MME	App: DR
Project No: W3137	Drg. No: W3137-405			Rev: 00

Reproduced from the Ordnance Survey of Ireland by Permission of the Government. Licence No. 3-3-34

©BYRNE LOOBY. ALL RIGHTS RESERVED. CONFIDENTIAL AND PROPRIETARY.