A3

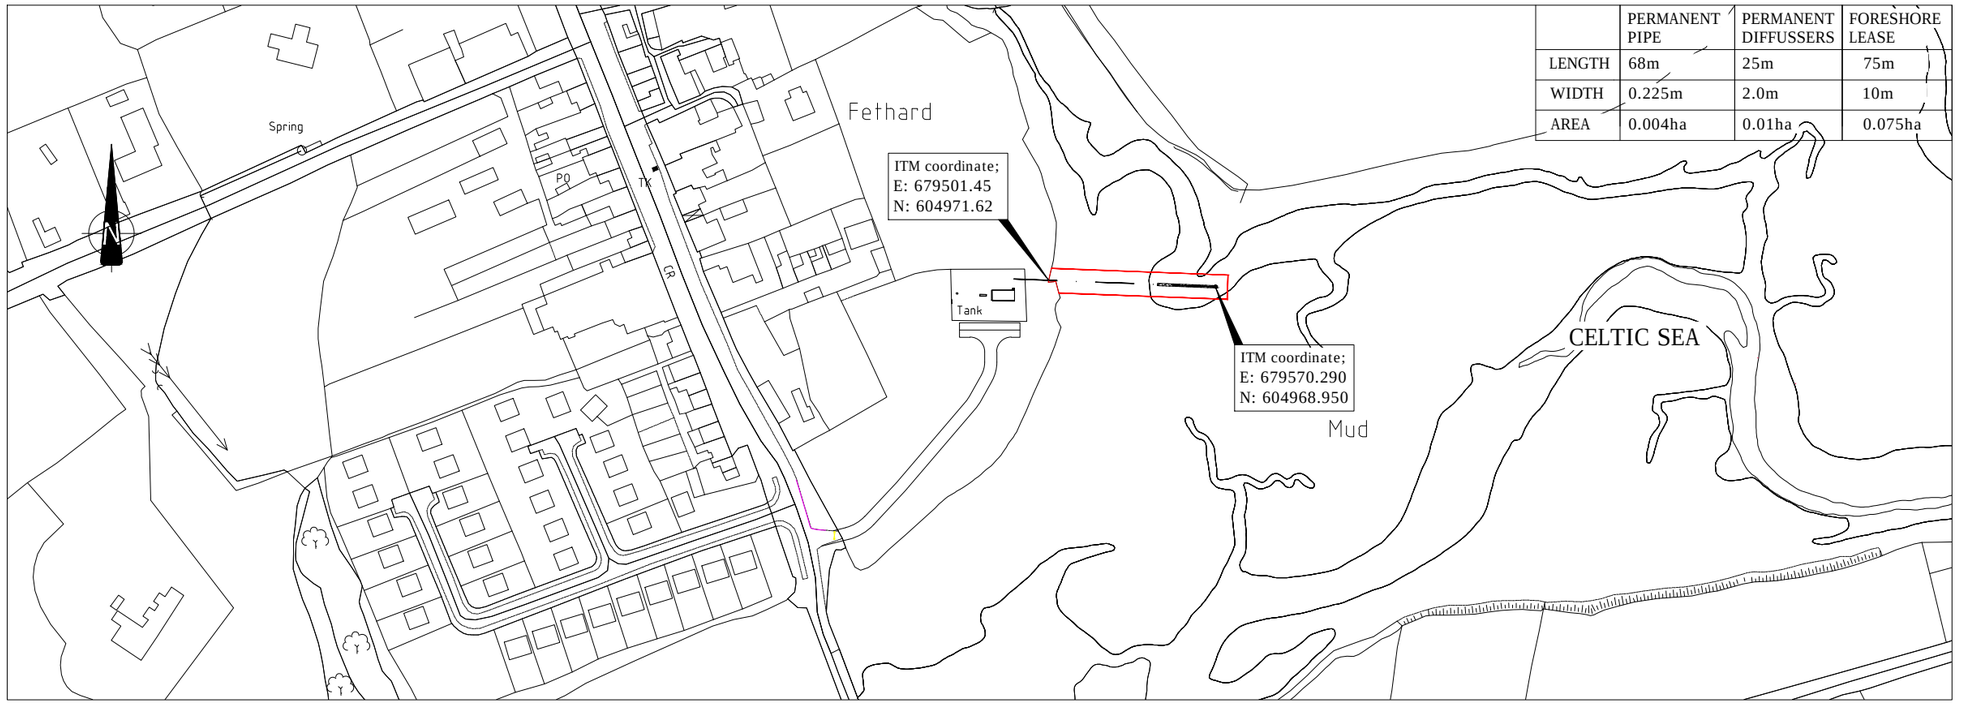


| | PERMANENT PIPE | PERMANENT DIFFUSSERS | FORESHORE LEASE |
|---|---|---|---|
| LENGTH | 68m | 25m | 75m |
| WIDTH | 0.225m | 2.0m | 10m |
| AREA | 0.004ha | 0.01ha | 0.075ha |

OUTFALL PLAN
SCALE 1:2500

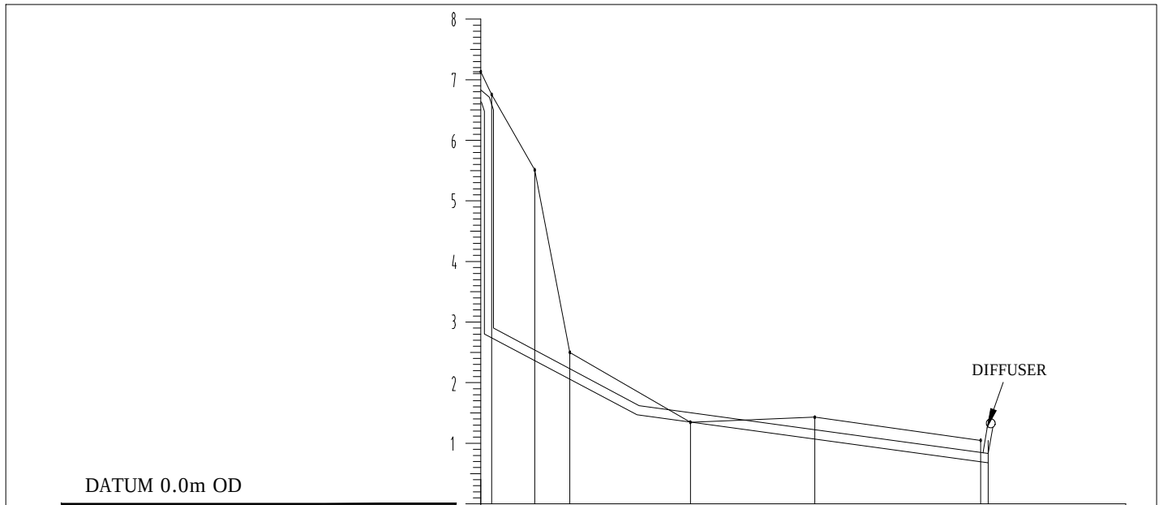


DATUM 0.0m OD

| | | | | | | | |
|---|---|---|---|---|---|---|---|
| Ground Level | 7.13 | 6.76 | 5.51 | 2.5 | 1.35 | 1.43 | 1.05 |
| Invert Level | - | - | - | - | - | - | - |
| Chainage | 0.00 | 1.80 | 8.90 | 14.70 | 34.60 | 55.13 | 83.75 |
| Pipe ϕ, Type & Grad. | 225mmϕ @ TBC. | | | | | | |
| Location | FORESHORE | | | | | | |

OUTFALL LONGSECTION
SCALE H: 1:1000
V: 1:100

GENERAL NOTES

## LEGEND

PROPOSED OUTFALL

LEASE AREA

APPROVED BY:
Michael McErlean

ADDRESS:
H5 Centrepoint Business Park,
Oak Road,
Dublin 12

DATE:

| Rev | Date | Description | By | Chk | App |
|---|---|---|---|---|---|
| | | | | | |
| | | | | | |
| | | | | | |

CLIENT

PROJECT
FETHARD ON SEA MAIN DRAINAGE SCHEME

DRAWING TITLE
FORESHORE LICENSE MAP
PUMPING STATION OUTFALL
PLAN & SECTION

STATUS
FOR INFORMATION

| Date: 25/11/15 | Scale: AS SHOWN | Drawn: SM | Chk: MME | App: DR |
|---|---|---|---|---|
| Project No: W3137 | Drg. No: W3137-704 | | | Rev: 00 |

Reproduced from the Ordnance Survey of Ireland by Permission of the Government. Licence No. 3-3-34

©BYRNE LOOBY. ALL RIGHTS RESERVED. CONFIDENTIAL AND PROPRIETARY.