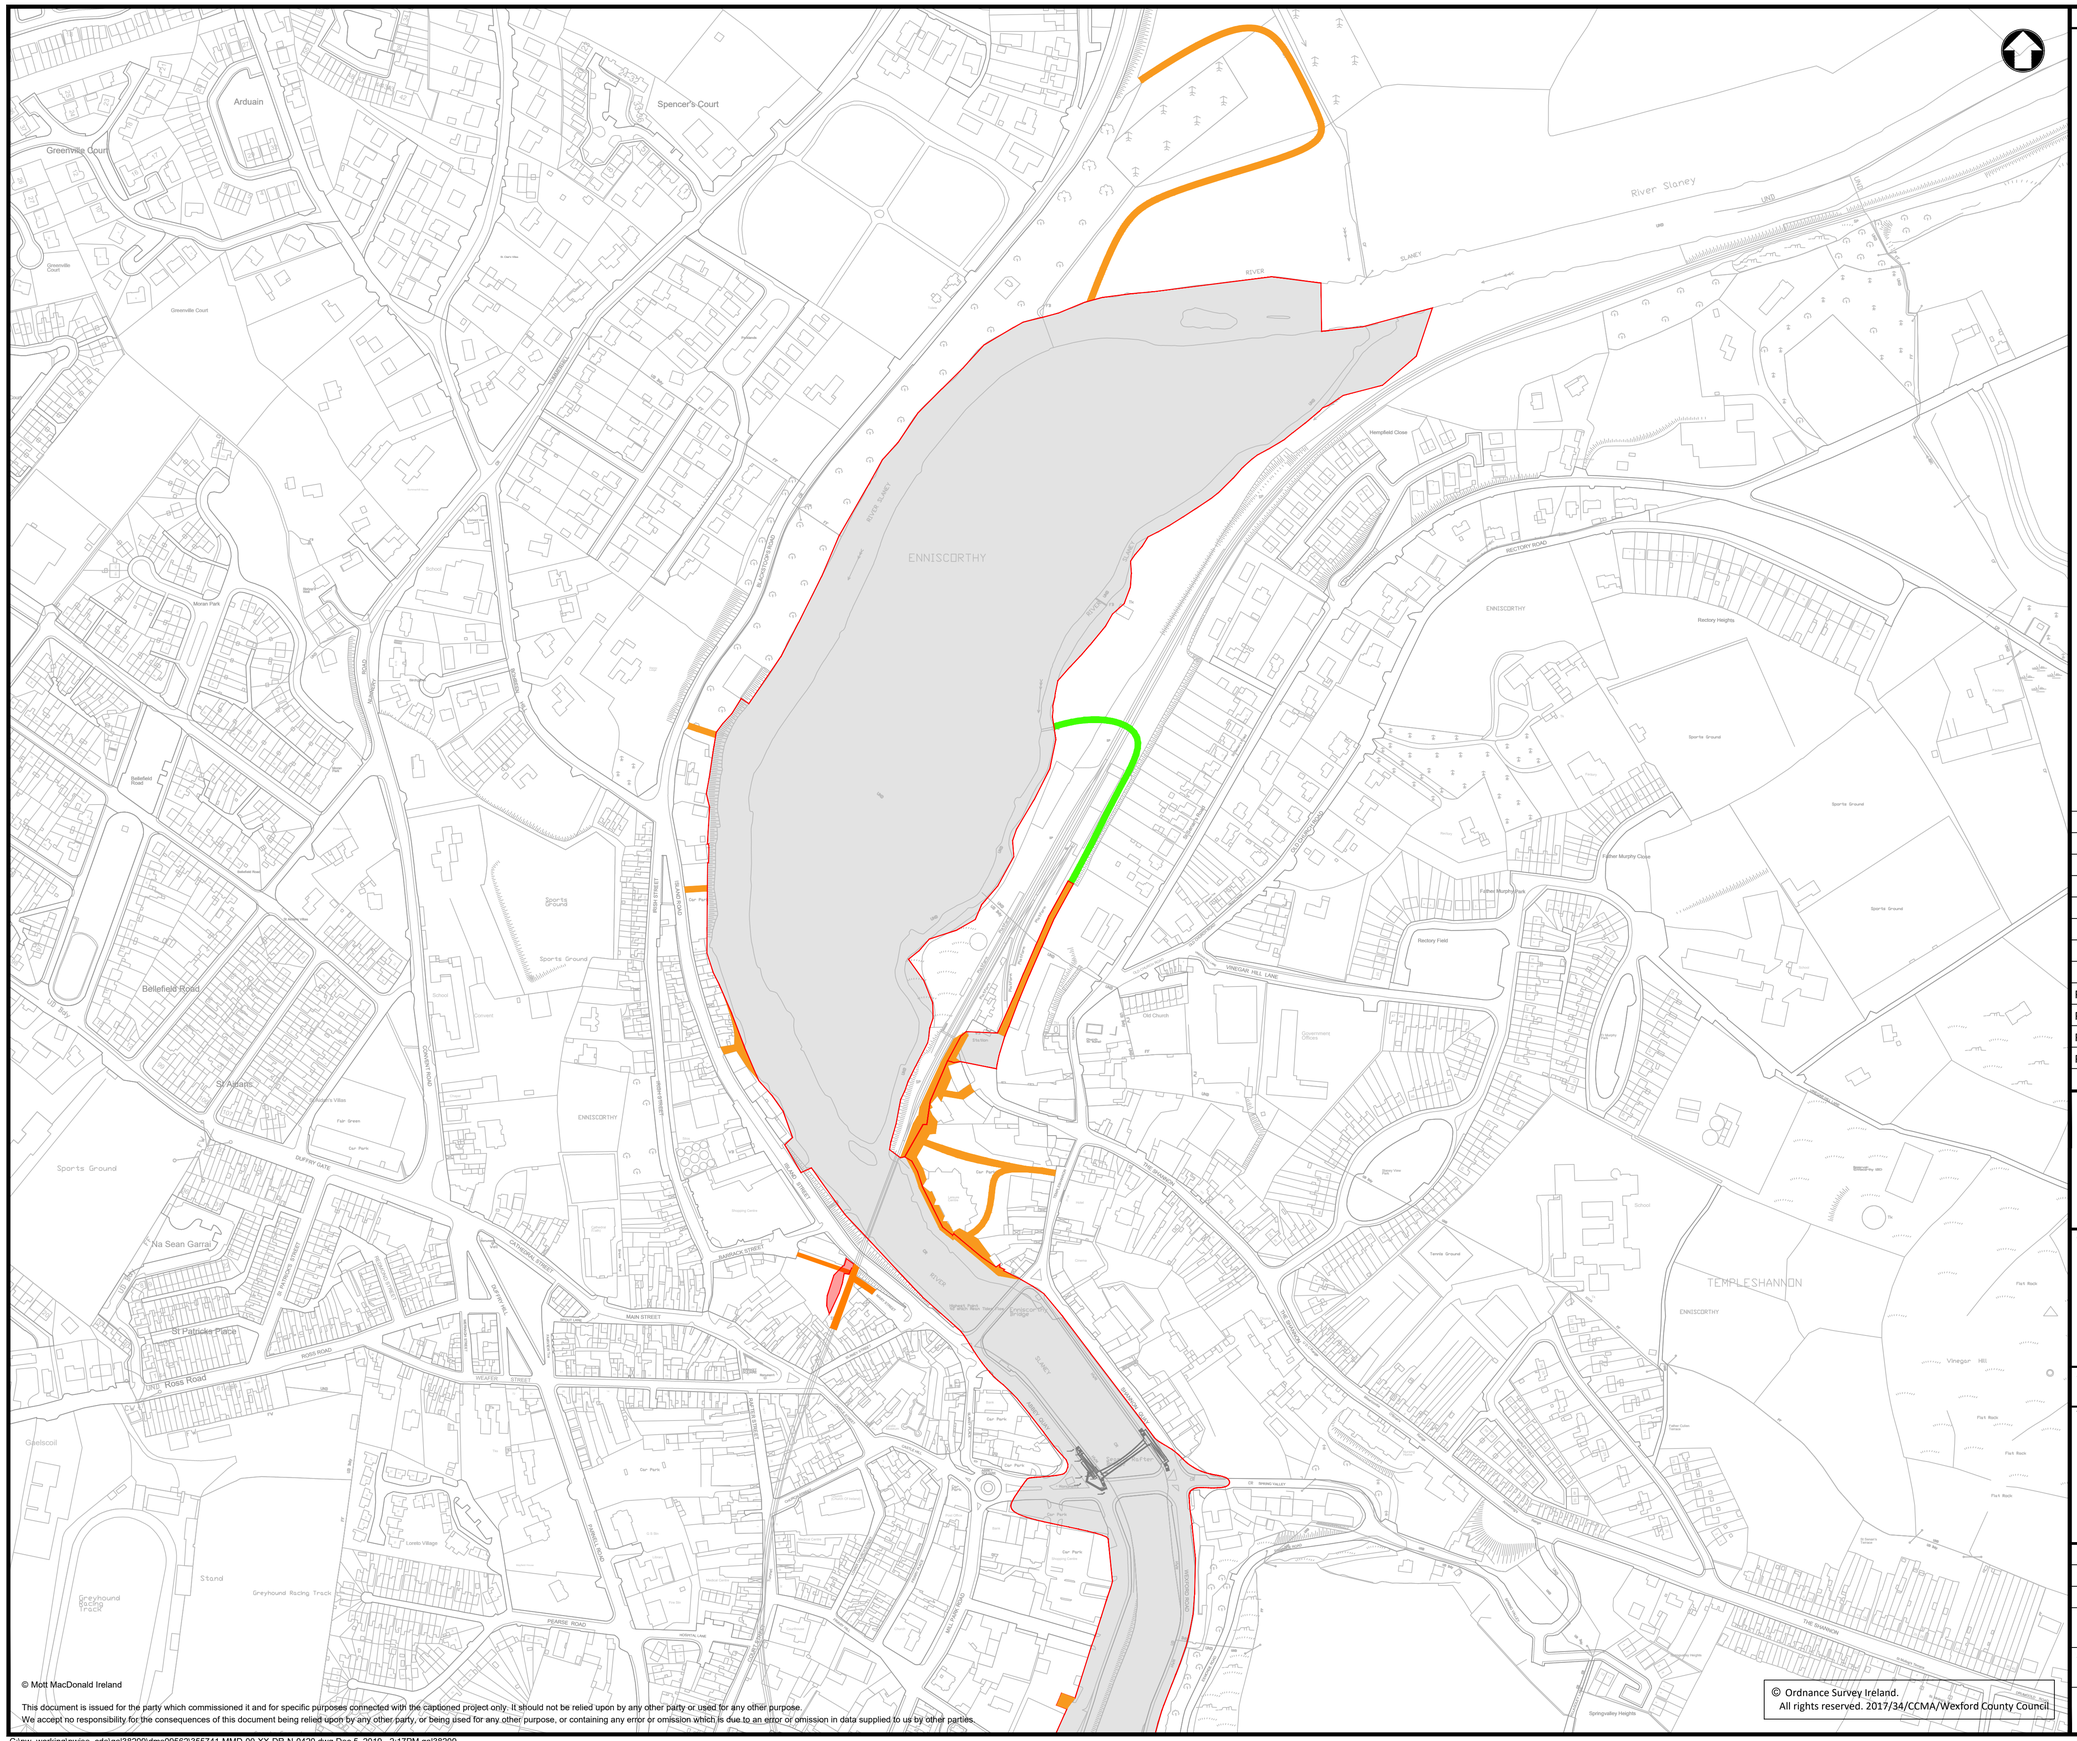

© Mott MacDonald Ireland

This document is issued for the party which commissioned it and for specific purposes connected with the captioned project only. It should not be relied upon by any other party or used for any other purpose.
We accept no responsibility for the consequences of this document being relied upon by any other party, or being used for any other purpose, or containing any error or omission which is due to an error or omission in data supplied to us by other parties.

© Ordnance Survey Ireland.
All rights reserved. 2017/34/CCMA/Wexford County Council

C:\pw_working\pwise_cde\gal38209\dms09562\355741-MMD-00-XX-DR-N-0420.dwg Dec 5, 2019 - 2:17PM gal38209

Notes

- Maintenance Access
- Construction and Maintenance Access
- Boundary of the Permanent Works
- Permanent Works

Where the permanent works are shown it is implicit that access will be required to maintain the works

Rev	Date	Drawn	Description	Ch'k'd	App'd
P01	21/02/19	DG	Public Exhibition	BM	BO
P02	26/02/19	DG	Minor Amendments	BO	BW
P03	08/04/19	DG	For Information	NS	BW
P04	08/11/19	MH	For Information	NS	BW

MOTT MACDONALD

5 Eastgate Avenue
Eastgate
Little Island
Cork
Ireland
T +353 (0) 21 4809800
F +353 (0) 21 4809801
W www.mottmac.com

Client

Wexford County Council

Status Stamp
NOT FOR CONSTRUCTION

Title
River Slaney (Enniscorthy)
Drainage Scheme

Site Access
Sheet 1 of 2

Designed	BO	BO	Eng check	KS	KS
Drawn	DG	DG	Coordination	NS	NS
Dwg check	BM	BM	Approved	BW	BW

Scale at A1	Suitability Code	Rev	Security
1:2500	S2	P04	STD

Suitability Description
Suitable for Information

Drawing Number
355741-MMD-00-XX-DR-N-0420

Notes

- Maintenance Access
- Construction and Maintenance Access
- Boundary of the Permanent Works
- Permanent Works

Where the permanent works are shown it is implicit that access will be required to maintain the works

Rev	Date	Drawn	Description	Ch'k'd	App'd
P01	21/02/19	DG	Public Exhibition	BM	BO
P02	26/02/19	DG	Minor Amendments	BO	BW
P03	08/04/19	DG	For Information	NS	BW
P04	08/11/19	MH	For Information	NS	BW

MOTT MACDONALD

5 Eastgate Avenue
Eastgate
Little Island
Cork
Ireland
T +353 (0) 21 4809800
F +353 (0) 21 4809801
W www.mottmac.com

Client

Wexford County Council

Status Stamp
NOT FOR CONSTRUCTION

Title
River Slaney (Enniscorthy) Drainage Scheme

Site Access
Sheet 2 of 2

Designed	BO	BO	Eng check	KS	KS
Drawn	DG	DG	Coordination	NS	NS
Dwg check	BM	BM	Approved	BW	BW

Scale at A1	Suitability Code	Rev	Security
1:2500	S2	P04	STD

Suitability Description
Suitable for Information

Drawing Number
355741-MMD-00-XX-DR-N-0421

© Mott MacDonald Ireland

This document is issued for the party which commissioned it and for specific purposes connected with the captioned project only. It should not be relied upon by any other party or used for any other purpose.
We accept no responsibility for the consequences of this document being relied upon by any other party, or being used for any other purpose, or containing any error or omission which is due to an error or omission in data supplied to us by other parties.

© Ordnance Survey Ireland.
All rights reserved. 2017/34/CCMA/Wexford County Council