A3

	TEMPORARY WORKS AREA	PERMANENT PIPE	PERMANENT MATT PROTECTION	PERMANENT DIFFUSSERS	PERMANENT TOTAL
LENGTH	257m	219m	70m	75m	250m
WIDTH	20m	0.225m	4.0m	2.0m	20m
AREA	0.51ha	0.004ha	0.02ha	0.01ha	0.055ha

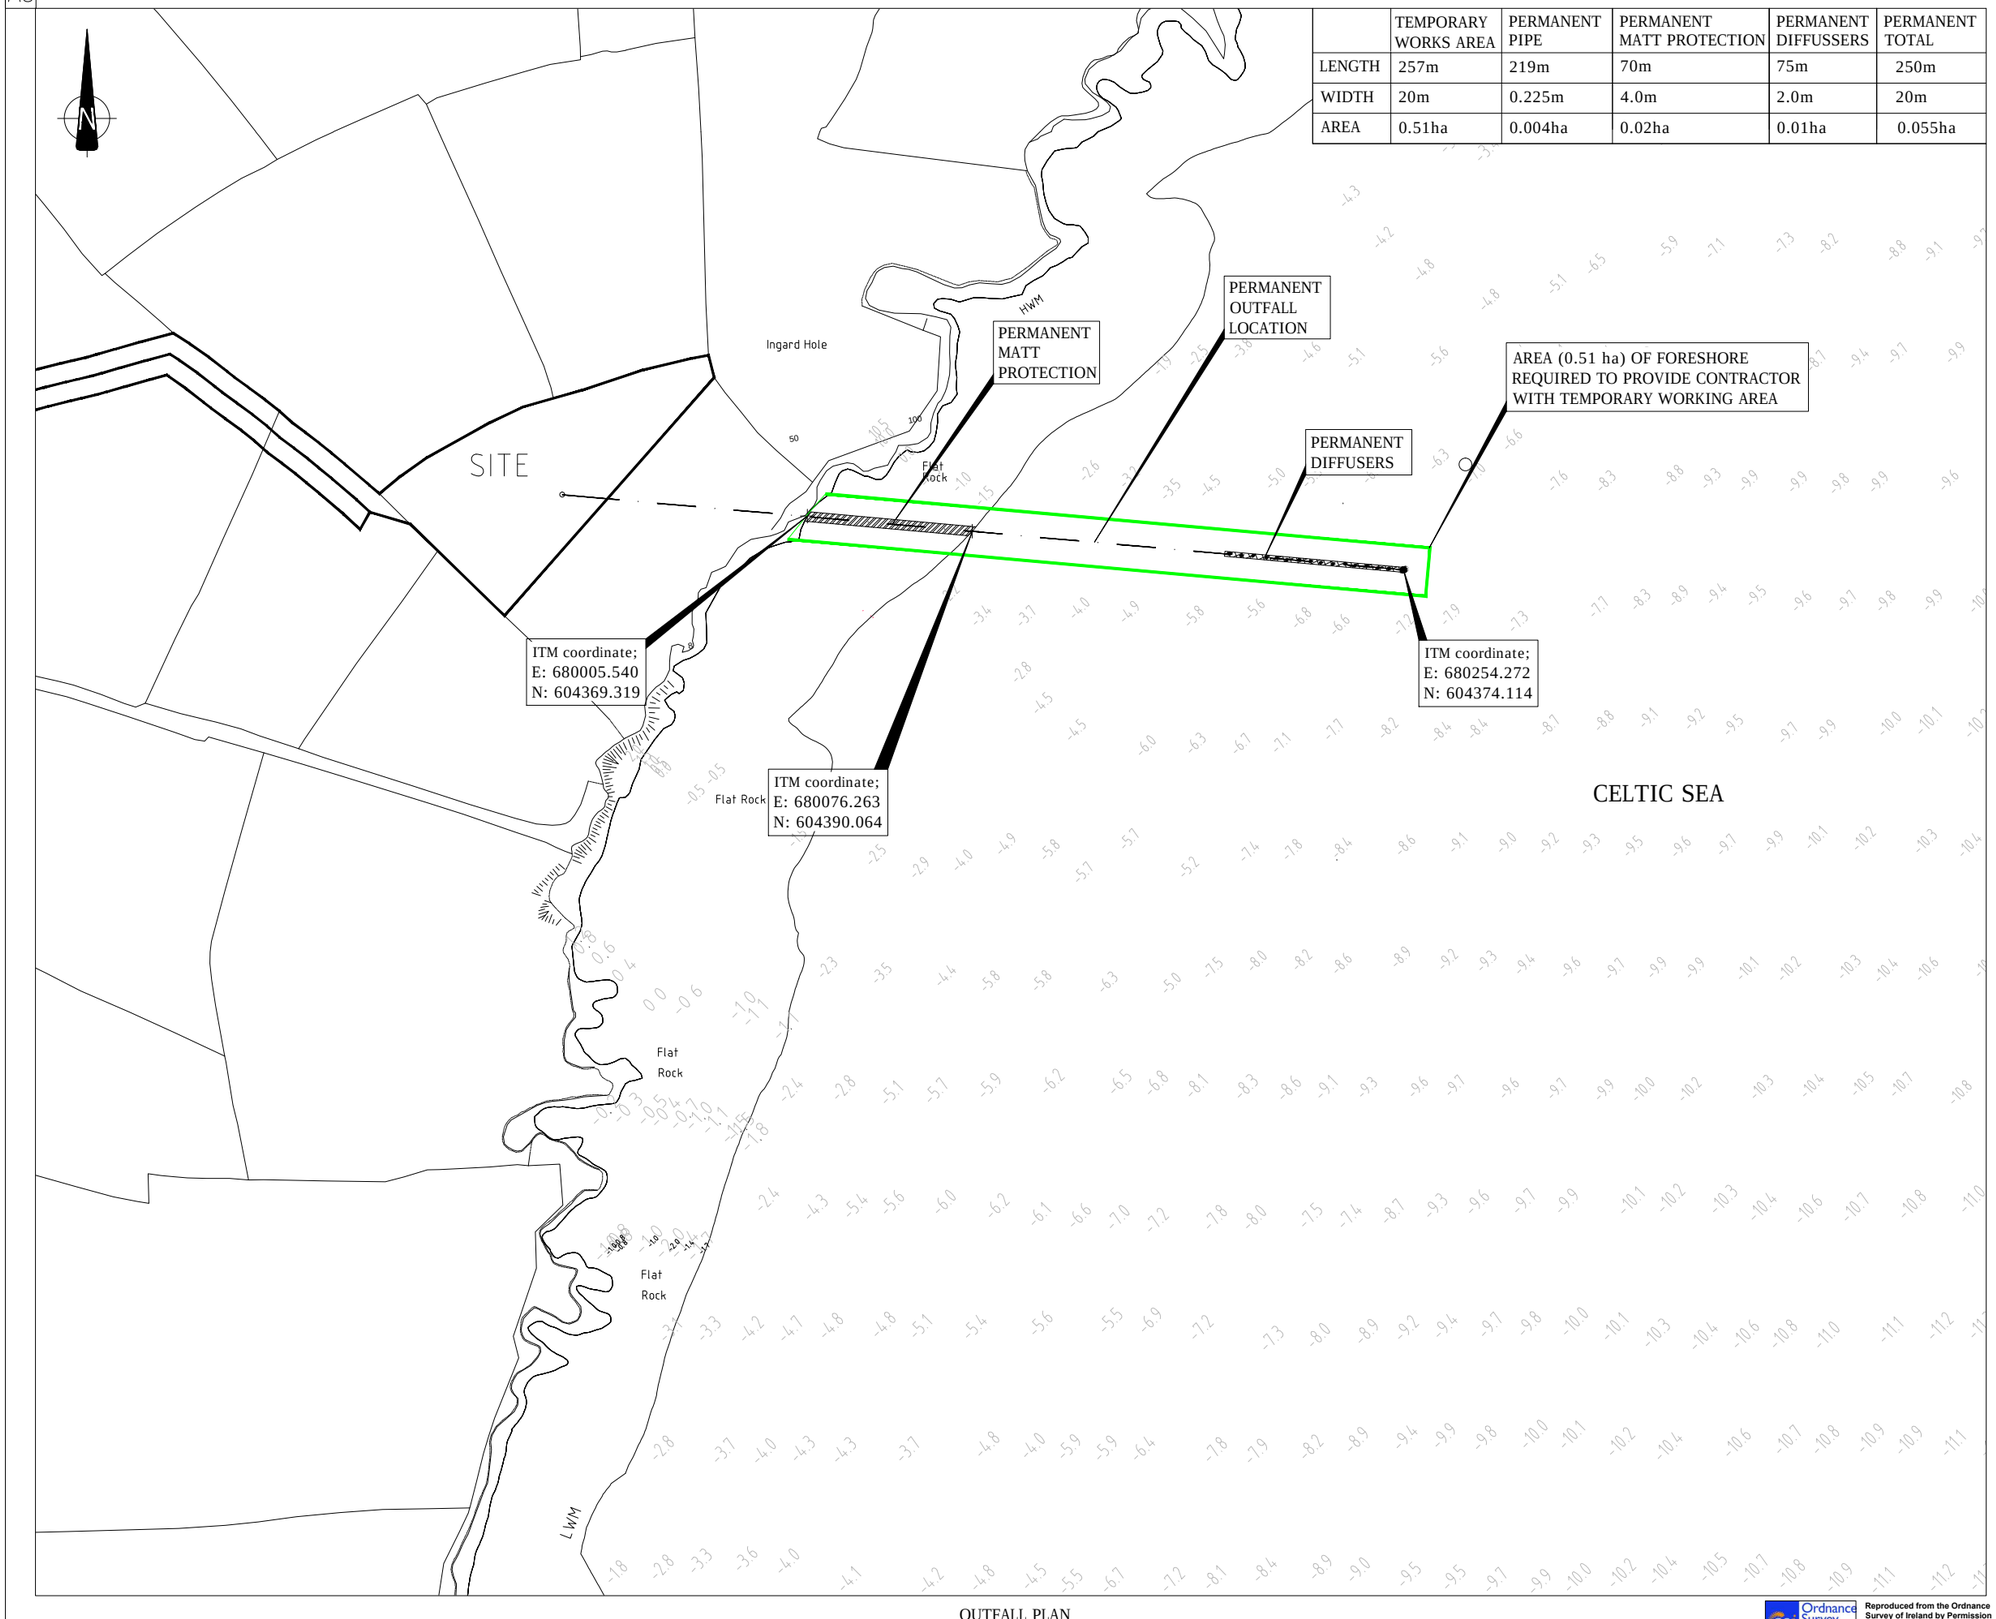

OUTFALL PLAN
SCALE 1:2500

LEGEND

TEMPORARY WORKING AREA

PROPOSED CONCRETE MATT PROTECTION

PROPOSED DIFFUSERS

APPROVED BY:
Michael McErlean

ADDRESS:
H5 Centrepoint Business Park,
Oak Road,
Dublin 12

DATE:

Rev	Date	Description	By	Chk	App

CLIENT

PROJECT
FETHARD ON SEA MAIN DRAINAGE SCHEME

DRAWING TITLE
FORESHORE LICENCE MAP
TEMPORARY WORKING AREA PLAN

STATUS
APPROVAL

Date: 02/10/15	Scale: AS SHOWN	Drawn: MS	Chk: MMcE	App: DR
Project No: W3137	Drg. No: W3137-703			Rev: 00

Reproduced from the Ordnance Survey of Ireland by Permission of the Government. Licence No. 3-3-34

©BYRNE LOOBY PARTNERS. ALL RIGHTS RESERVED. CONFIDENTIAL AND PROPRIETARY.