Item 12, Section 3.5

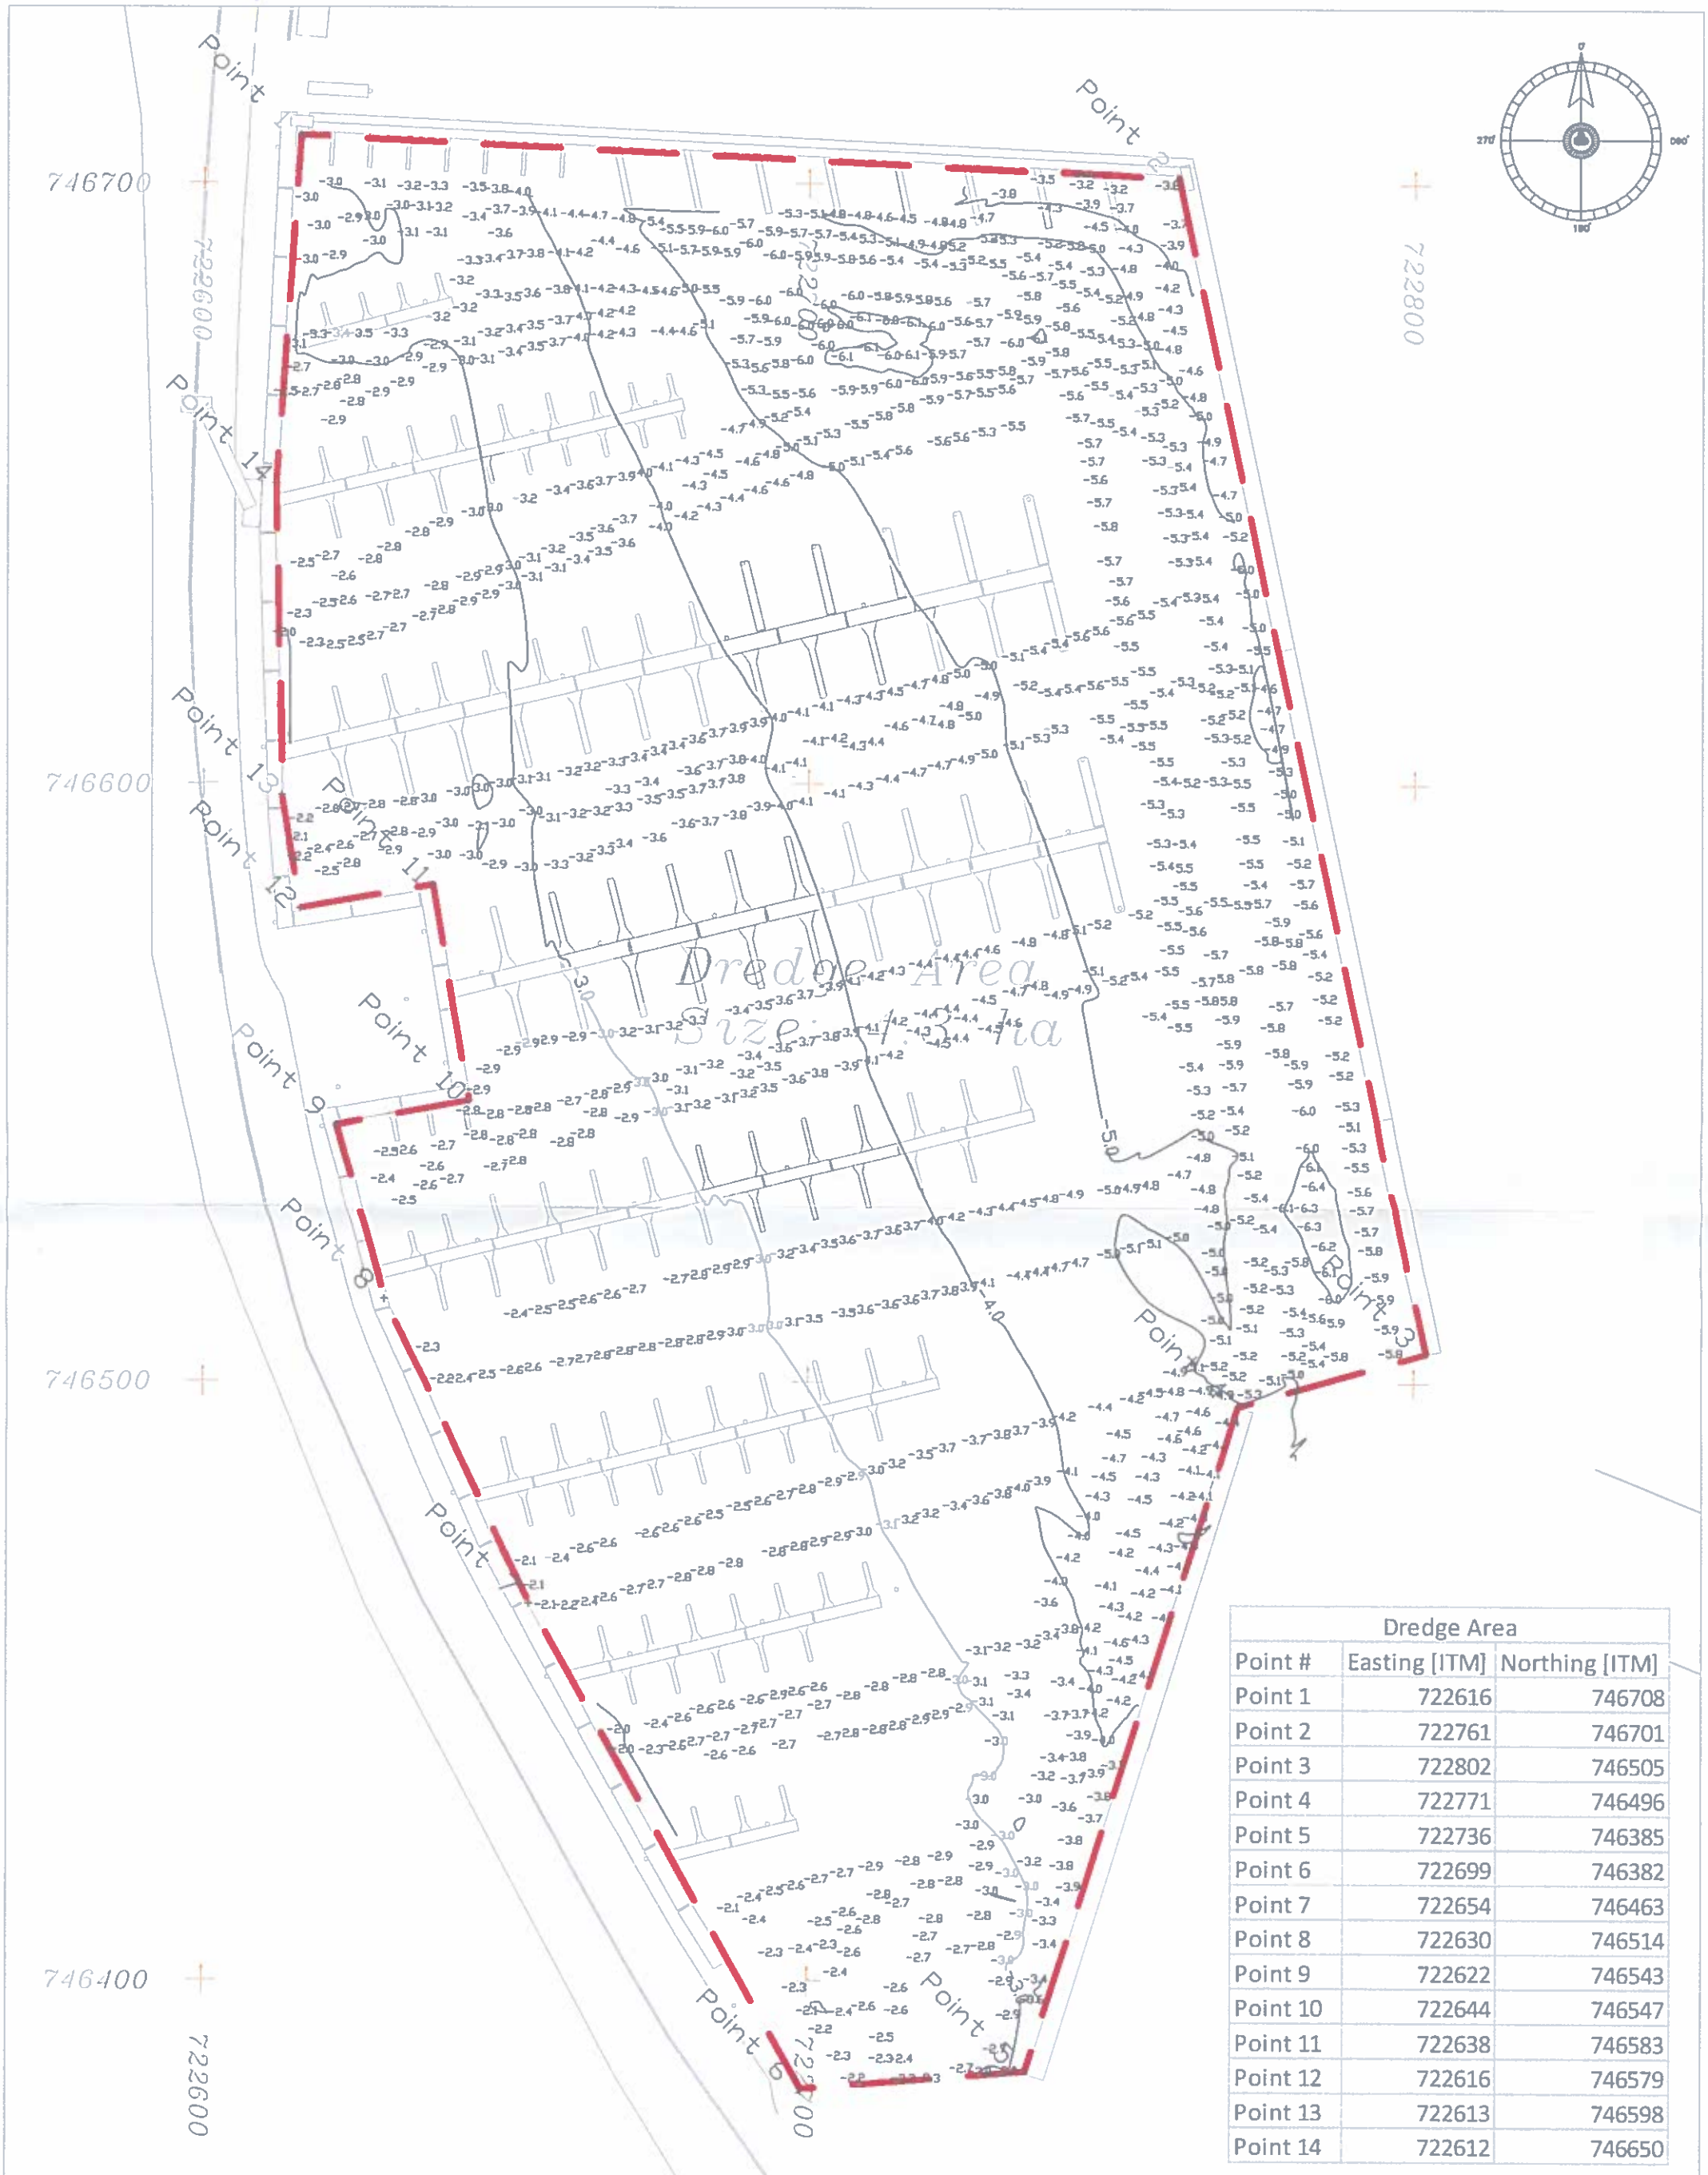


| Dredge Area | | |
|---|---|---|
| Point # | Easting [ITM] | Northing [ITM] |
| Point 1 | 722616 | 746708 |
| Point 2 | 722761 | 746701 |
| Point 3 | 722802 | 746505 |
| Point 4 | 722771 | 746496 |
| Point 5 | 722736 | 746385 |
| Point 6 | 722699 | 746382 |
| Point 7 | 722654 | 746463 |
| Point 8 | 722630 | 746514 |
| Point 9 | 722622 | 746543 |
| Point 10 | 722644 | 746547 |
| Point 11 | 722638 | 746583 |
| Point 12 | 722616 | 746579 |
| Point 13 | 722613 | 746598 |
| Point 14 | 722612 | 746650 |

SITE: MALAHIDE MARINA

PROJECT: DUMPING AT SEA PERMIT APPLICATION

SHEET TITLE: DUMP SITE BATHYMETRIC MAP - OD MALIN - ELEVATIONS BELOW DATUM GIVEN AS NEGATIVE VALUES

PRODUCED BY: Hydrographic Surveys Ltd. The Cobbles, Crosshaven, Co. Cork, P43 C966 e: info:@hydrosurvey.com t: +353 21 483 1184

JOB NUMBER: PH17027

DRAWING NUMBER: PH17027_E2_D02

REVISION: Rev.00

SCALE: 1:1000 @ A3

APPROVED: J.B.J.

DRAWN BY: Hugh Power (BSc)

APPROVED BY:

SURVEY DATE: 1st February 2018

COORDINATE SYSTEM: Irish Transverse Mercator

DATUM: OD Malin

LEGEND: Proposed dredge limits

PREPARED BY: Hydrographic Surveys Ltd. The Cobbles, Crosshaven, Co. Cork, P43 C966 e: info:@hydrosurvey.com t: +353 21 483 1184 w: www.hydrosurvey.com

Hydrographic Surveys Ltd.