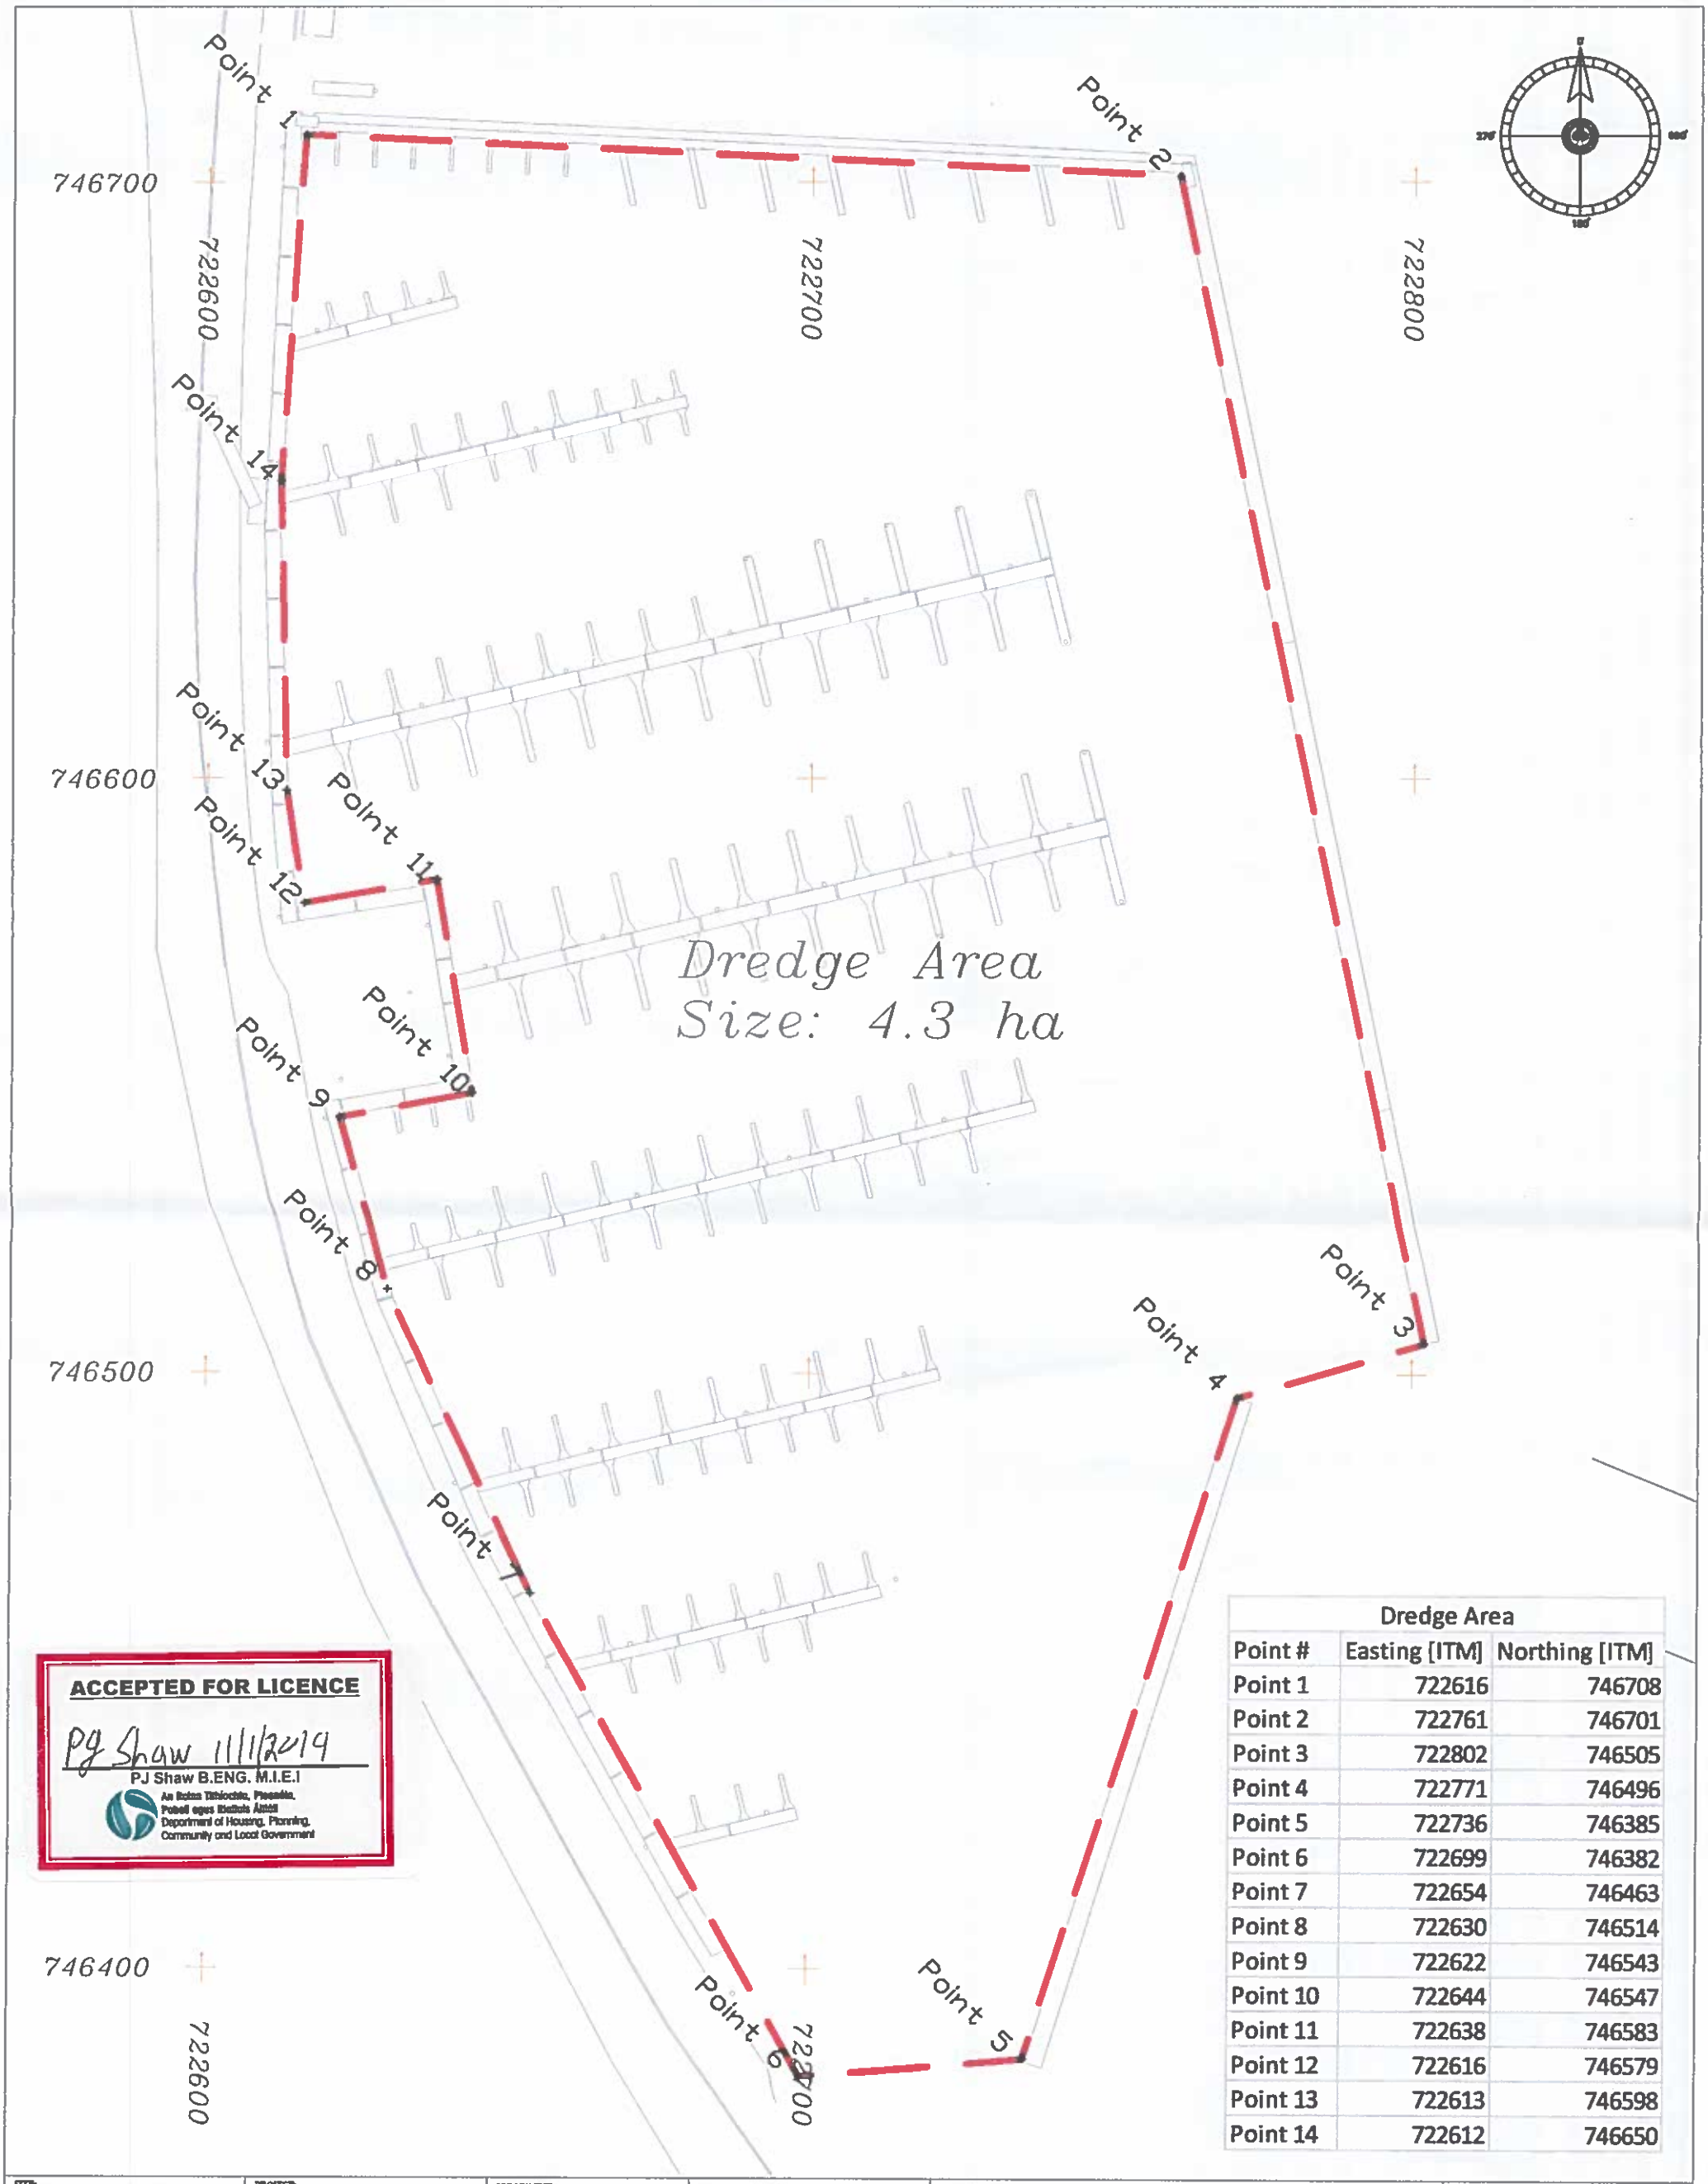

ACCEPTED FOR LICENCE

PJ Shaw 11/1/2019

PJ Shaw B.ENG. M.I.E.I

An Roinn Tithíochta, Pleanála, Pobail agus Rialtais Áitiúil
Department of Housing, Planning, Community and Local Government

Dredge Area		
Point #	Easting [ITM]	Northing [ITM]
Point 1	722616	746708
Point 2	722761	746701
Point 3	722802	746505
Point 4	722771	746496
Point 5	722736	746385
Point 6	722699	746382
Point 7	722654	746463
Point 8	722630	746514
Point 9	722622	746543
Point 10	722644	746547
Point 11	722638	746583
Point 12	722616	746579
Point 13	722613	746598
Point 14	722612	746650

SITE: MALAHIDE MARINA

PROJECT: FOREHSORE LICENSE / LEASE MAP
FILE NUMBER: FS 006731

SHEET TITLE: FOREHSORE LICENSE MAP 01

PRODUCED BY: Hydrographic Surveys Ltd.
The Cobbles,
Crosshaven,
Co. Cork, P43 C966
e: Info:@hydrosurvey.com
t: +353 21 483 1184

JOB NUMBER: PH17014

REVISION: Rev.00

DRAWN BY: Hugh Power (BSc)

APPROVED BY:

COORDINATE SYSTEM: Irish Transverse Mercator

DRAWING NUMBER: FOREHSORE LICENSE MAP 01

SCALE: 1:1000 @ A3

APPROVED: J.B.J.

DRAWING DATE: 14th March 2018

DATUM: OD Malin

LEGEND:
Proposed dredge limits

PREPARED BY:
Hydrographic Surveys Ltd.
The Cobbles,
Crosshaven,
Co. Cork, P43 C966
e: Info:@hydrosurvey.com
t: +353 21 483 1184
w: www.hydrosurvey.com

Hydrographic Surveys Ltd.